McDONALDS WALL MOUNTED 1100mm GOLDEN ARCH

BUTTERFIELD SIGNS

DATE	07/03/2012	SCALE	1:50/20 @ A4
SALES CONT.	AJR	DRAWN BY	AG
JOB NO.	32938A	DWG NO.	McDonalds / 030 / 2012

SIGN 20

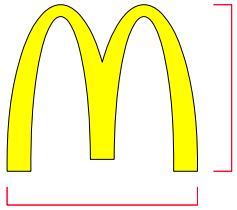

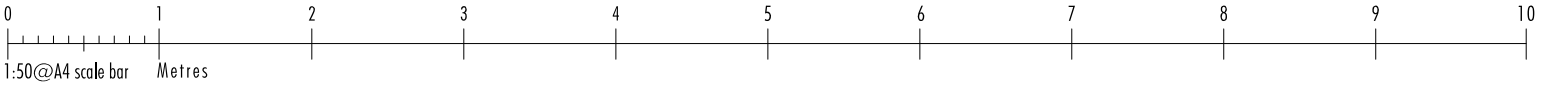

SIGN 20 EXAMPLE



Golden Arch Section scale 1:20

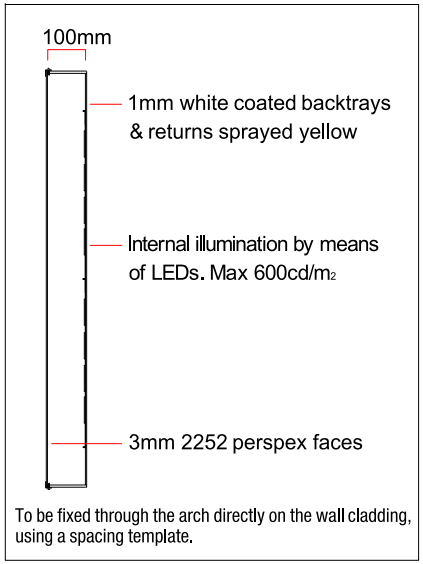

To be fixed through the arch directly on the wall cladding, using a spacing template.

174 SUNBRIDGE ROAD, BRADFORD, WEST YORKSHIRE. BD1 2RZ. Tel : +44 (0) 1274 722244 Fax : +44 (0) 1274 848998 - www.butterfieldsigns.co.uk

This document is the property of Butterfield Signs Ltd who own the copyright therein. The information in this document is given in confidence and without the written consent of Butterfield Signs Ltd, given by contract or otherwise the document must not be copied, reprinted or reproduced in any material form either wholly or in part nor must the contents of the document or any method or technique available therefrom be disclosed to any third party

CERTIFICATE No. FM 32534