spring gardens

locatiing toilet accommodation in this location would require blanking out of key feature windows to the sixth floor level

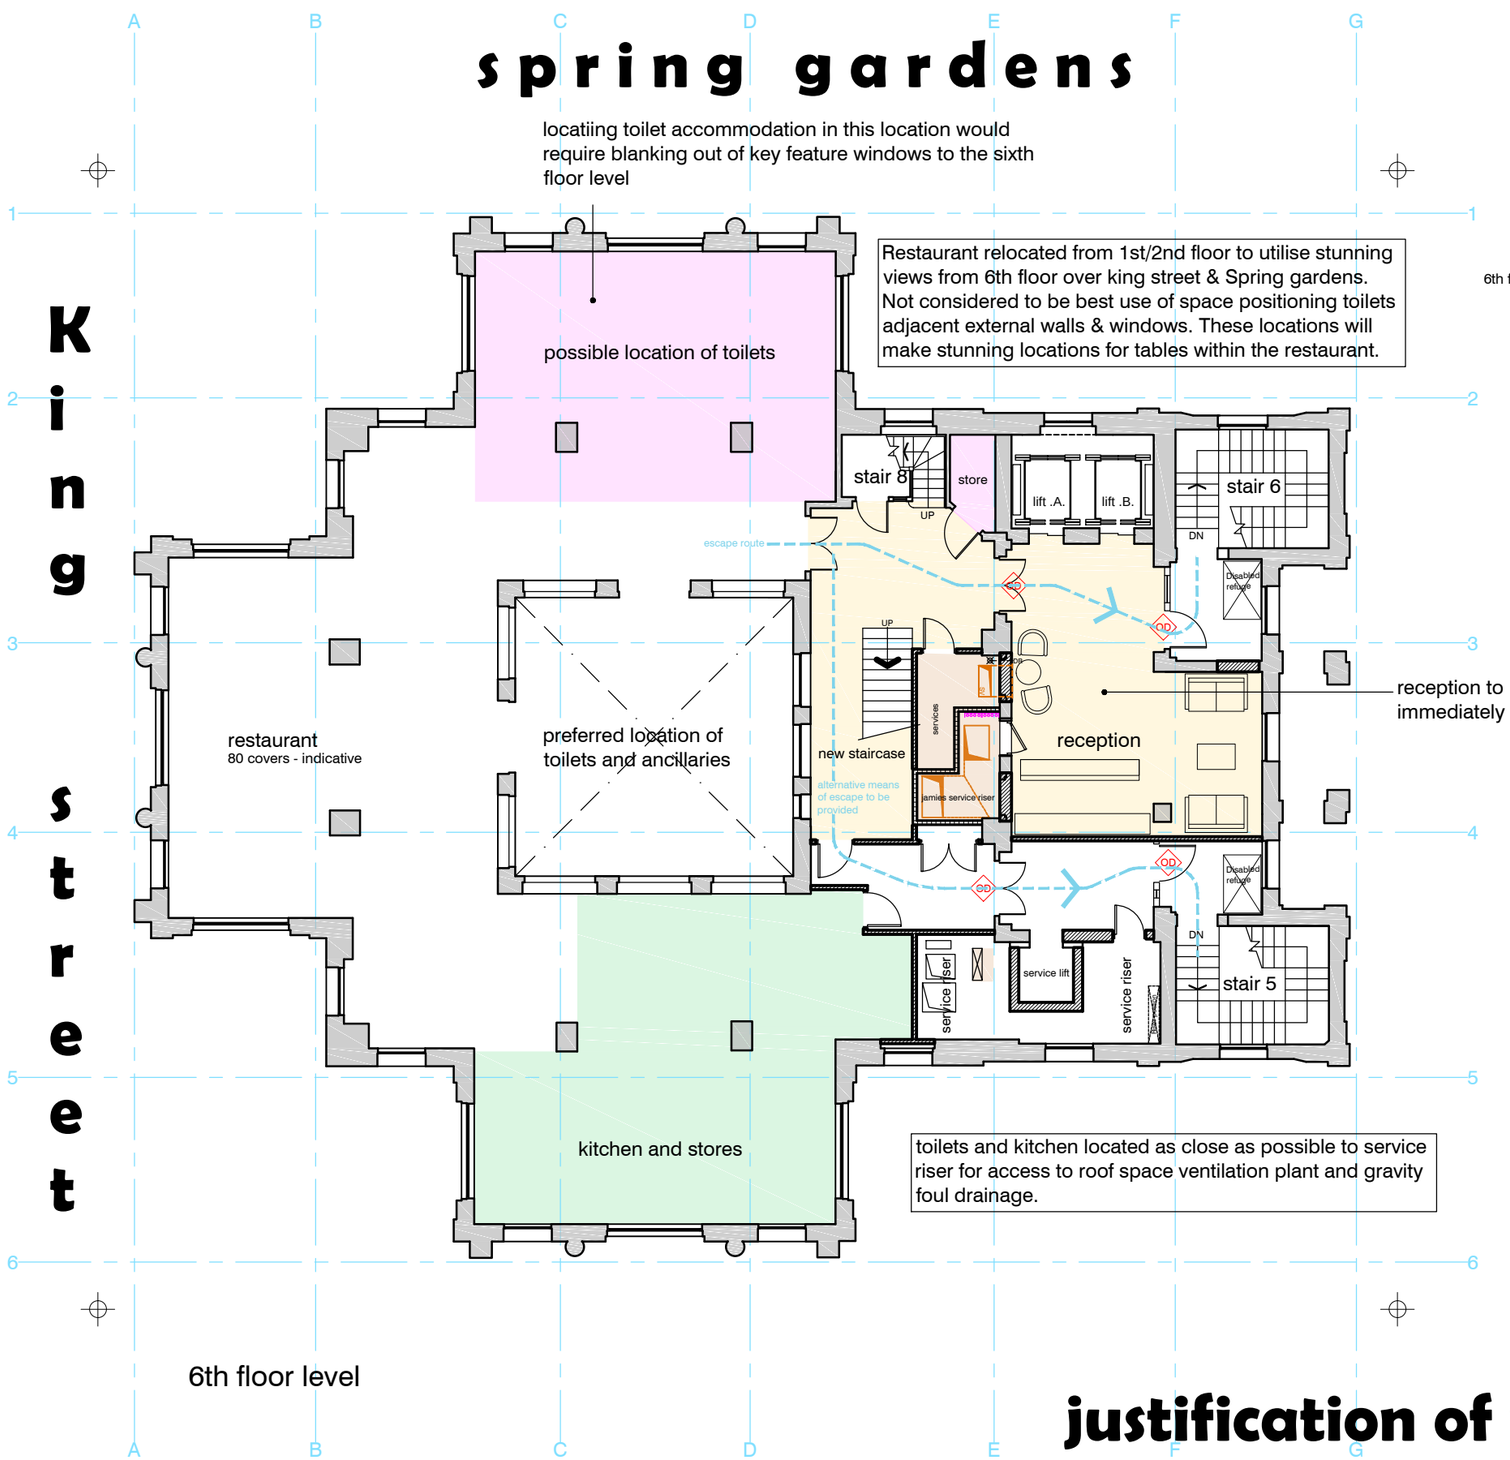

6th floor level

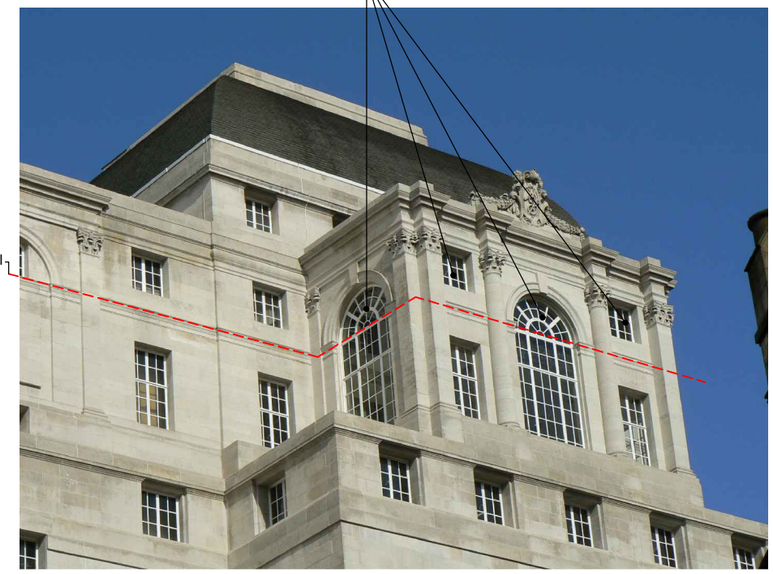

4th, 5th,& 6th floor level



internal view of 6th floor feature windows

justification of position of sixth floor toilets