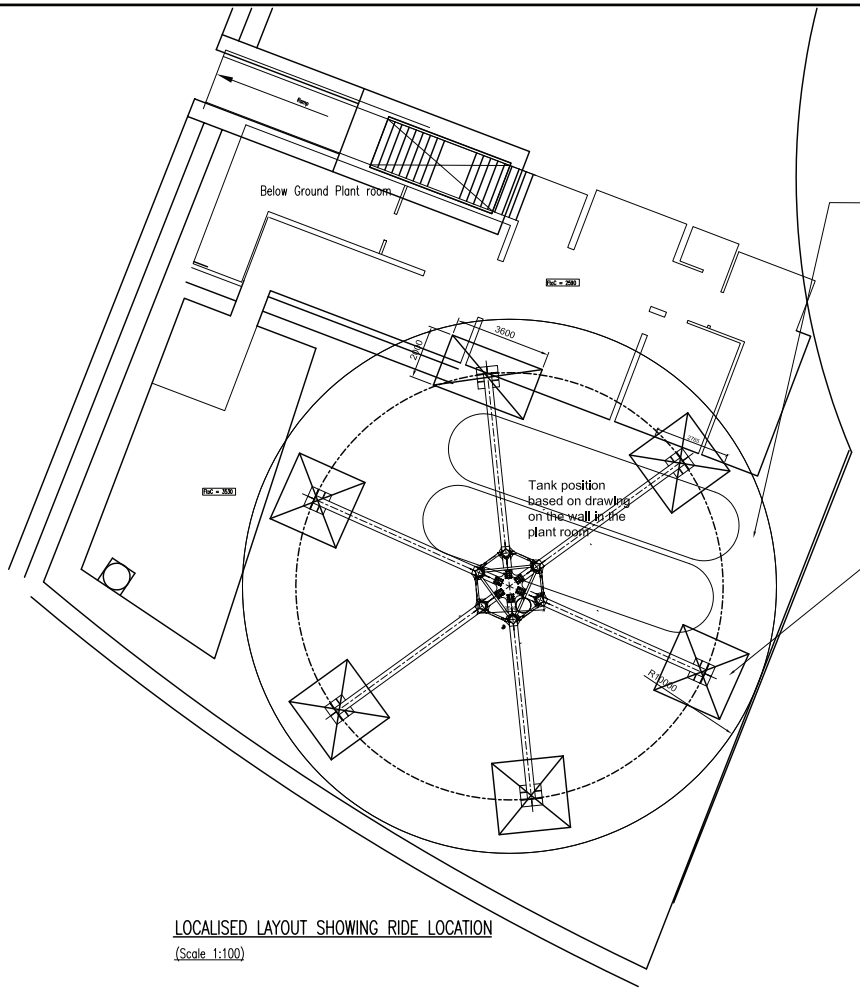

LOCALISED LAYOUT SHOWING RIDE LOCATION

(Scale 1:100)

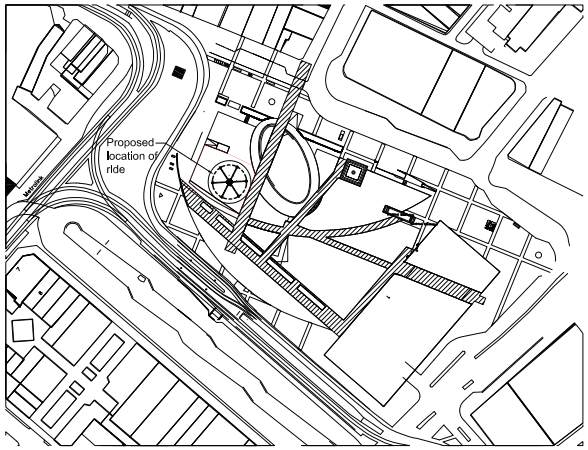

GA OF SITE SHOWING RIDE LOCATION

(Scale 1:1250)

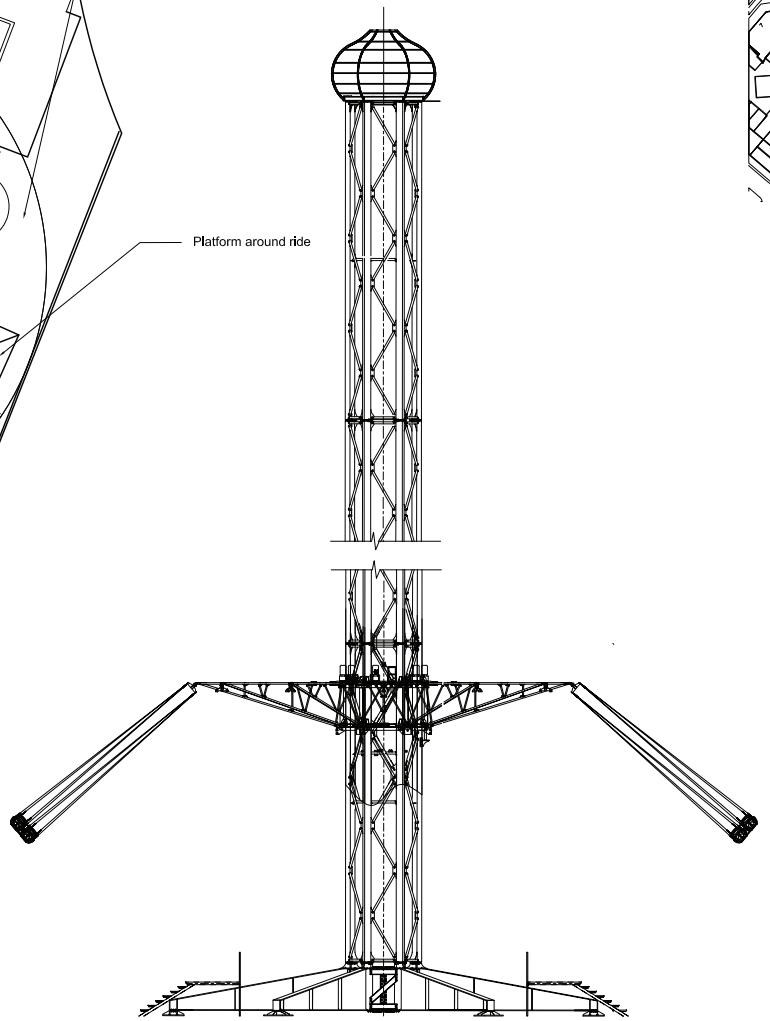

ELEVATION OF RIDE

(Scale 1:100)

SPREADER SIZES FOR VARIOUS ALLOWABLE BEARING PRESSURES.

100 kN/m^2 – L X B = 2.688m x 2.688m

125 kN/m^2 – L X B = 2.404m x 2.404m

150 kN/m^2 – L X B = 2.195m x 2.195m

Rev.	Date	Details	Rev. by
D	26/03/13	Scale of Location Plan amended and planning outline added.	PR
C	07/03/13	Ride Rotated at Clients requested. 1No. spreader size altered.	HSD
B	5/03/13	Elevation Added	HSD
A	5/03/13	Ride location moved	HSD

The reader is notified that CDM regulations may apply to the contract, and that appropriate Health & Safety Risk Assessments and Method Statements will be needed to comply with the Regulations where applicable.
It is the Client's responsibility to determine and appoint an appropriately qualified Planning Supervisor IN WRITING as soon as possible and prior to project commencement to administer the Health & Safety aspects of a Contract to which CDM Regulations apply.
It is the Client's responsibility or the Planning Supervisors responsibility to ensure that appropriately experienced Contractors are appointed to carry out tasks as required under the Contract.
Further guidance on CDM Regulations can be obtained from the Health & Safety Executives website www.hse.gov.uk/cdm41.pdf.

ASP Consulting (Melbourne) Ltd
Civil & Structural Engineering Design Consultants
Project Management, Health and Safety
York House, Sinfoby Road, Ashby-de-la-Zouch, Leicestershire. LE65 2UG, England
Tel: +44 (0) 1530 561603 Fax: +44 (0) 8721 114800
Email: consulting@aspconsulting.co.uk Web: www.aspconsulting.co.uk

CLIENT: MELLORS GROUP

SCHEME: MANCHESTER SITE - FUNTIME

TITLE: PROPOSED LOCATION AND DETAILS OF SPREADERS

SHEET SIZE	STATUS		
A1	PRELIMINARY ☒ FOR CONSTRUCTION ☐ AS BUILT ☐		
SCALE: AS SHOWN	DRAWN BY: HSD	DRAWING NO.: 3682/01	REV: D
DATE: 04/3/ 2013	CHECKED BY:		

THIS DRAWING CONTAINS CONFIDENTIAL INFORMATION OF ASP CONSULTING (MELBOURNE) LTD. ("THE COMPANY") AND THE COPYRIGHT, DESIGN RIGHT AND/OR OTHER INTELLECTUAL PROPERTY RIGHTS IN THE DRAWING BELONG TO THE COMPANY. ALL RIGHTS CONFERRED BY LAW AND BY VIRTUE OF INTERNATIONAL COPYRIGHT AND OTHER CONVENTIONS ARE RESERVED TO THE COMPANY. THIS DRAWING AND THE INFORMATION CONTAINED THEREIN, OR ANY PART THEREOF, MUST NOT BE REPRODUCED, DISCLOSED OR USED FOR PURPOSES OTHER THAN THOSE FOR WHICH THE PRIOR WRITTEN CONSENT OF THE COMPANY HAS BEEN GIVEN.