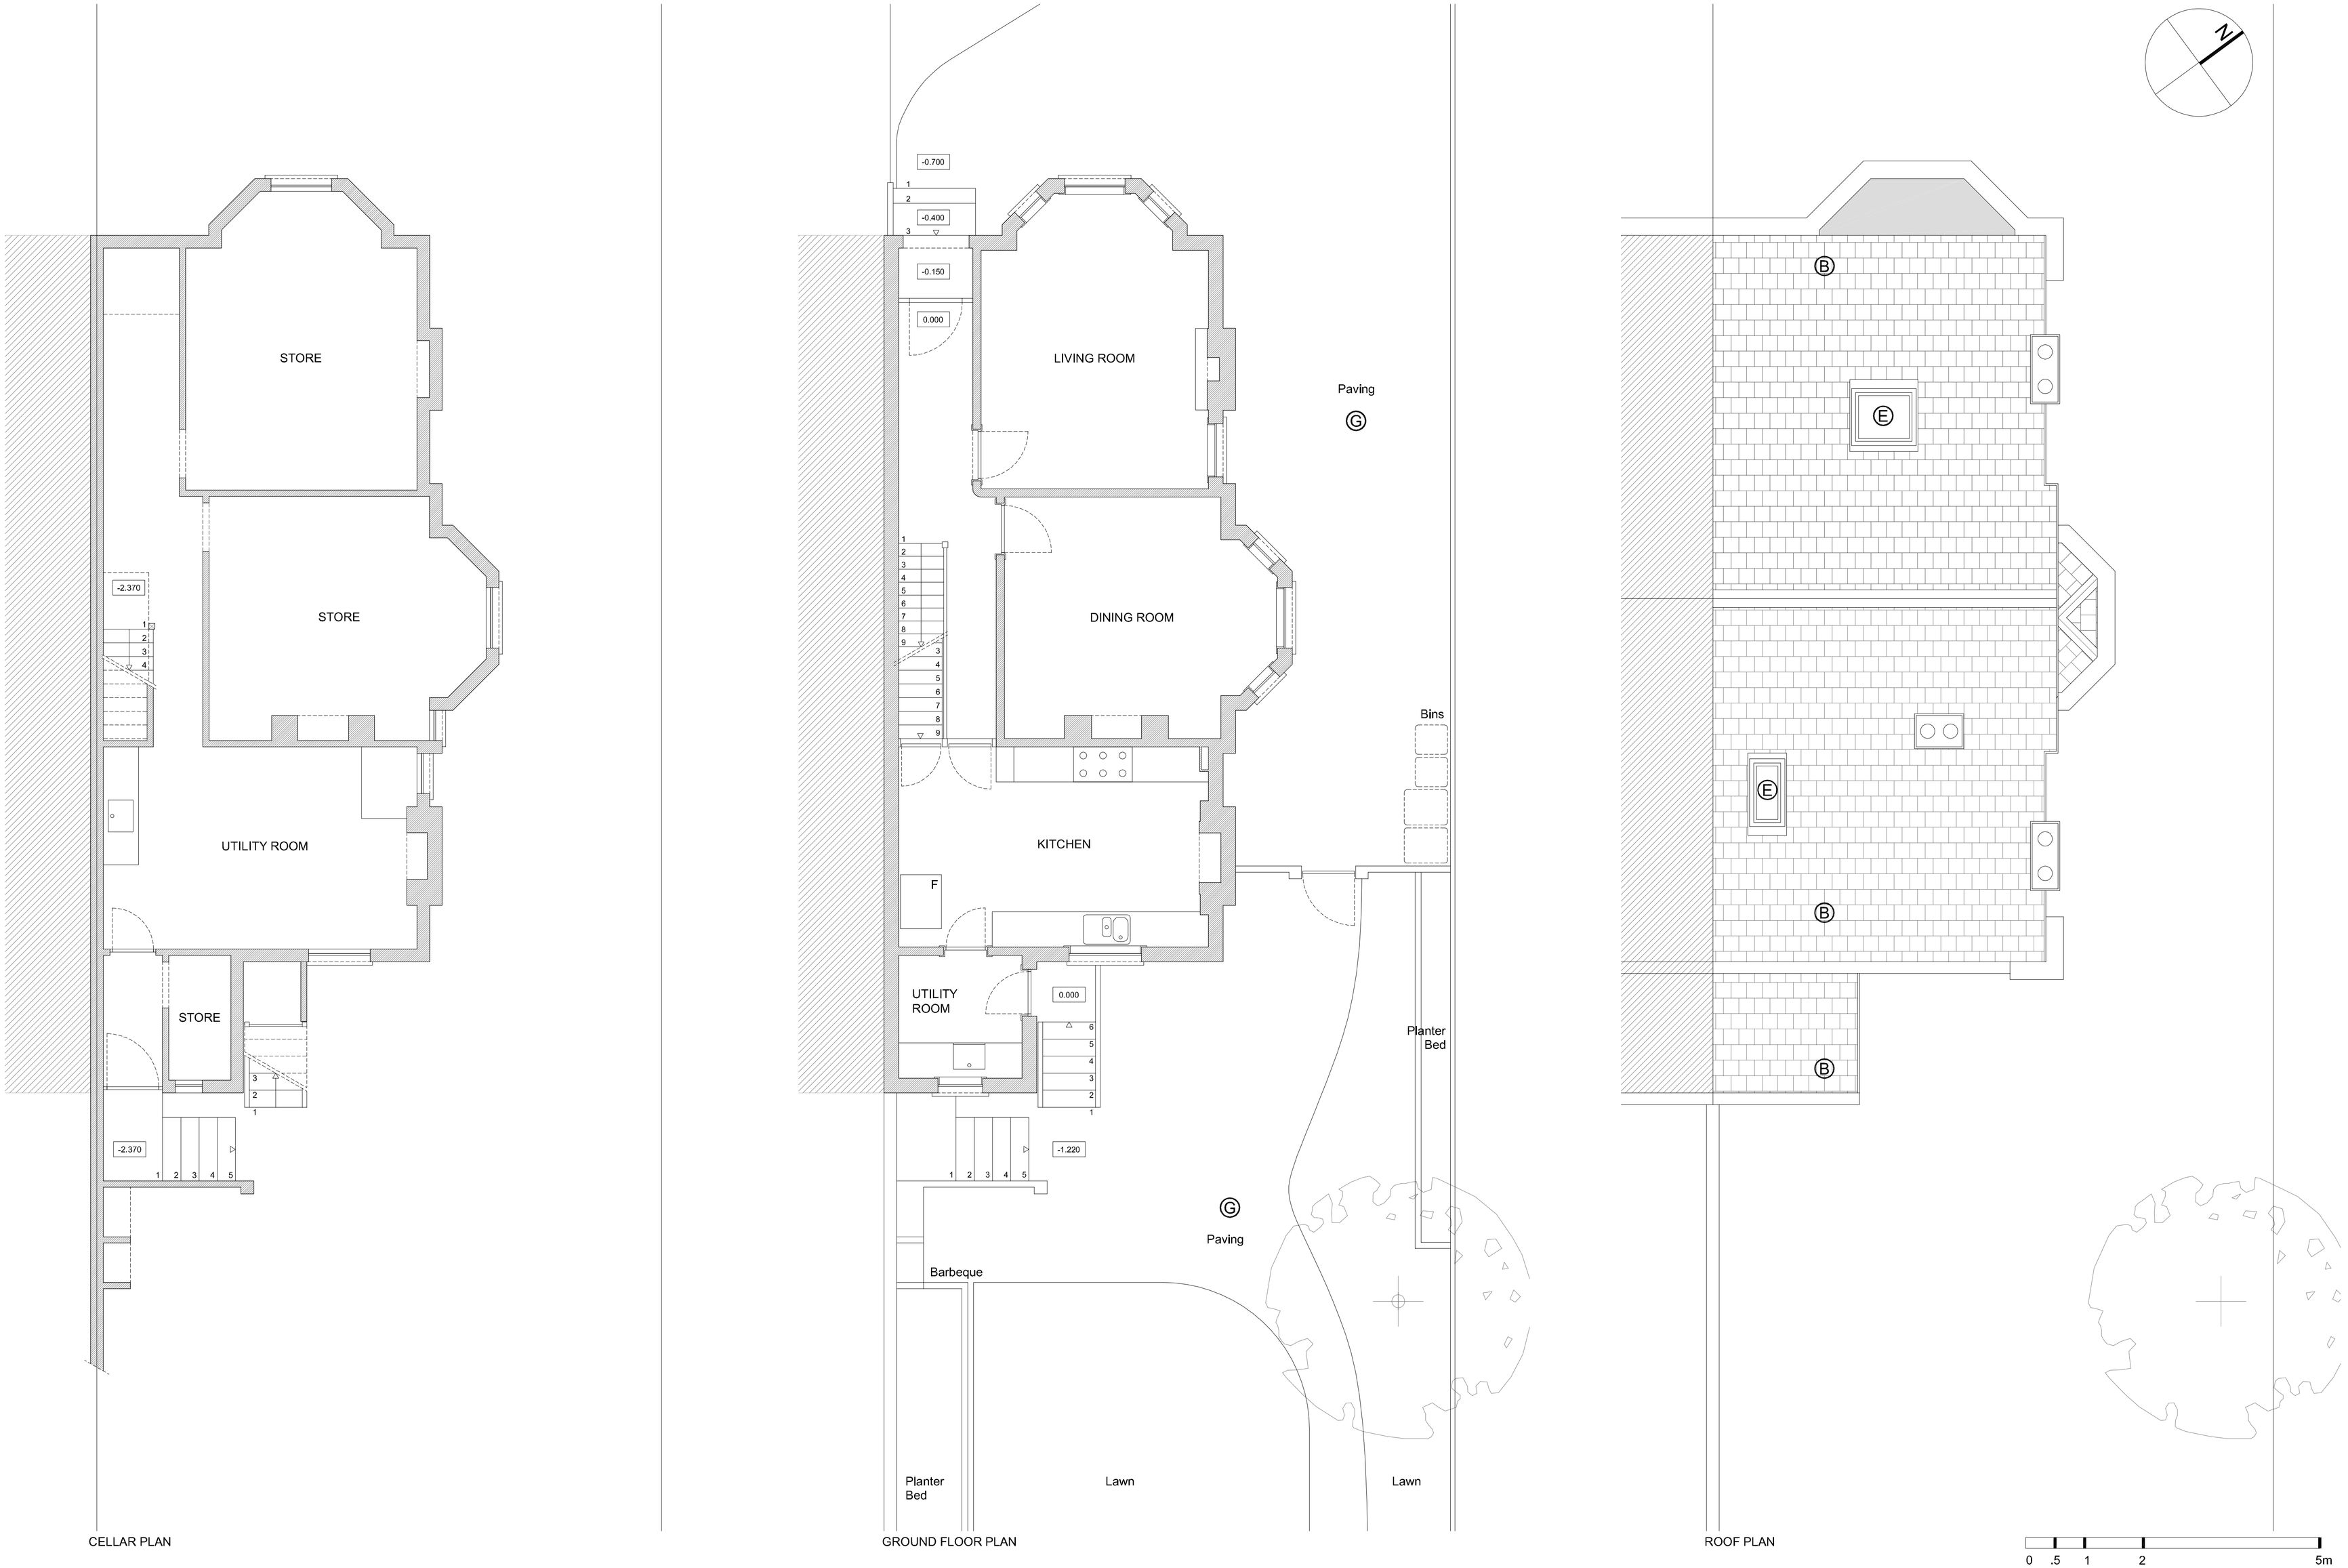

Valentino Capelo de Sousa Architect
Architects Registration Board No 0740791
79 Hawksey Drive - Nantwich - CW5 7GF
Tel: 07796565297 Email: vcapelo@hotmail.com

EXTERNAL MATERIALS

- Ⓐ - FACING BRICKWORK WALL
- Ⓑ - SLATE ROOF TILES
- Ⓒ - PAINTED TIMBER WINDOWS
- Ⓓ - PAINTED TIMBER DOORS
- Ⓔ - ALUMINIUM ROOF WINDOWS
- Ⓕ - NATURAL OAK GATE
- Ⓖ - YORK STONE SLABS
- Ⓗ - TIMBER DECK AND STAIRS

MR AND MRS ANDREW AND KATHERINE BEVERLEY
27 OLD LANSDOWNE ROAD, WEST DIDSBURY, MANCHESTER - M20 2PA

ALTERATIONS AND EXTENSION TO VICTORIAN HOUSE

EXISTING PLANS

Scale: 1:50 @ A1
Date: 2013.08.11
Drawing Ref: PL.03 Rev: -
Status: PLANNING