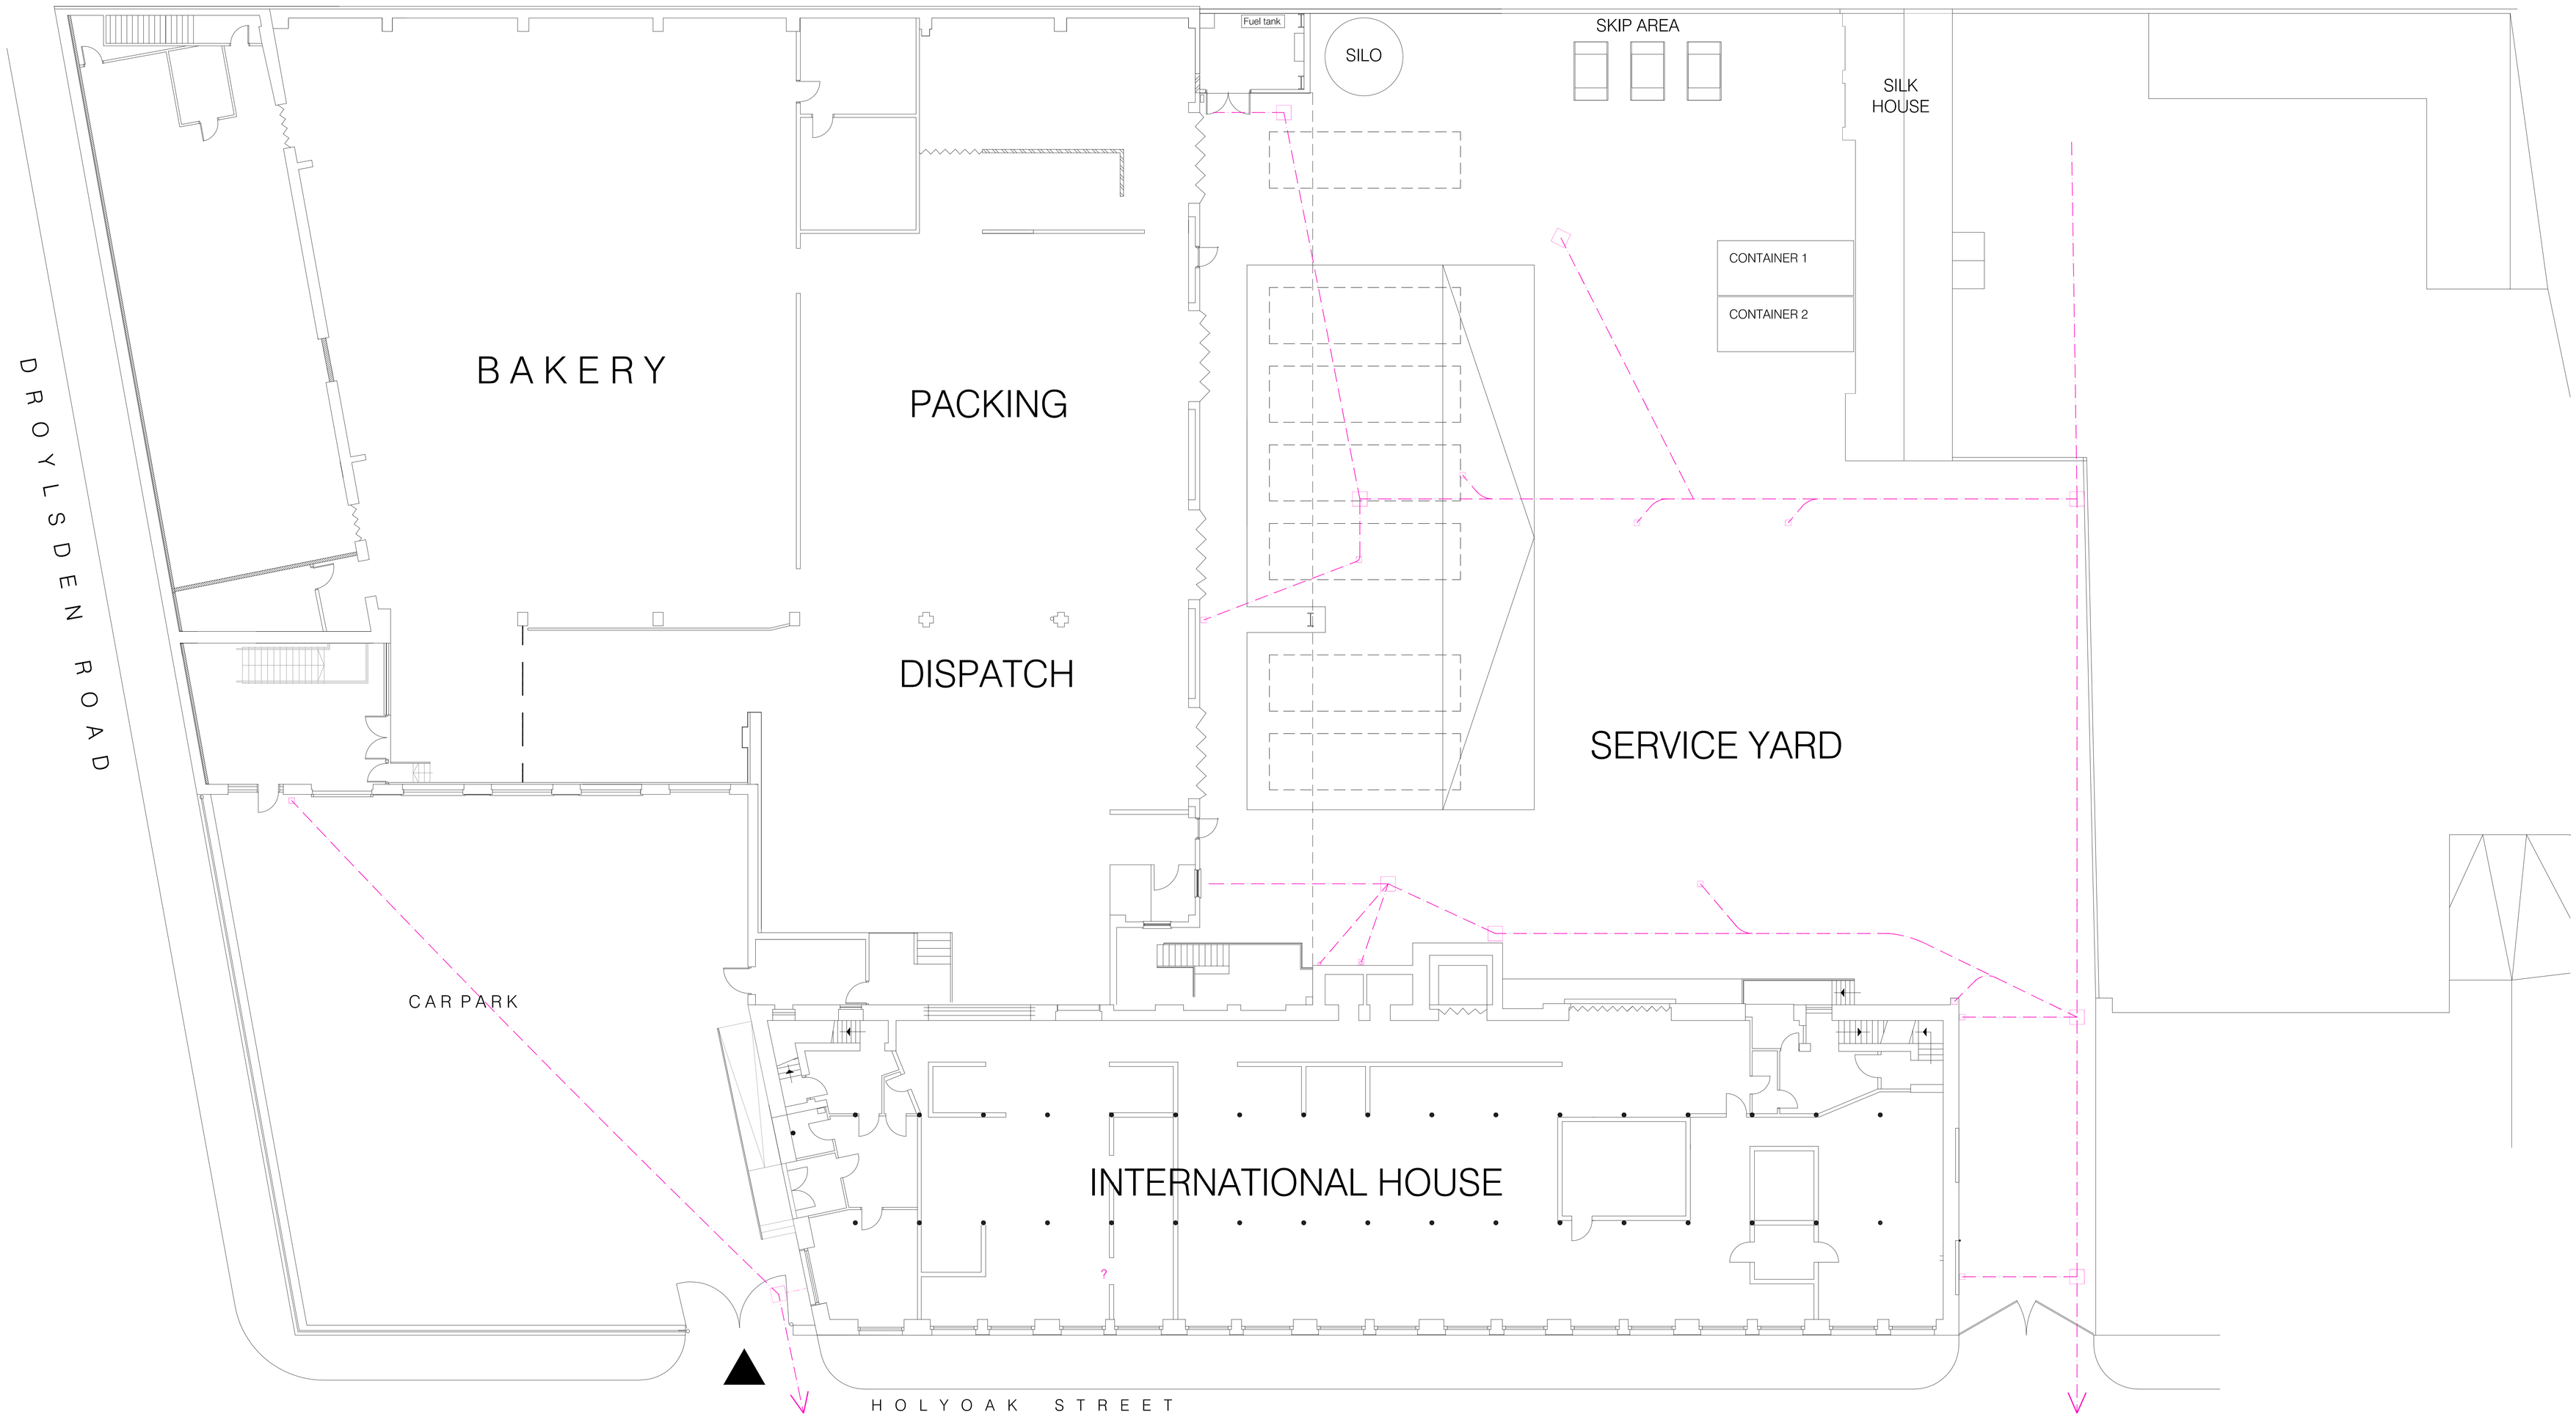



Underground drainage run

Scale 1:100 on A0

0 1 2 3 4 5 7.5 10

Meters

N

| | | | |
|---|---|---|---|
| by | chkd by | date | rev |
| MRJ | | 10/10/11 | WS |


Ashfield House
Ashfield Road
Cheadle
Cheshire
SK8 1BB

t. 0161 428 2121
f. 0161 428 4488
e. info@capra-architects.co.uk


CAPRA ARCHITECTS

project
**MARTINS_BAKERY**

project
**NEWTON_HEATH BAKERY_EXTENSION**

drawing
**EXISTING_BAKERY_PLAN**

computer file | plot date

project number: **2453** | scale: **1:100@A0**

drawing number: **AL(2)P02** | rev | status: **P**


This drawing is to be read in conjunction with all related drawings. Do not scale from this drawing. All dimensions must be checked and verified on site before commencing any work or producing shop drawings. Any discrepancies must be reported immediately to the architect.
This drawing is copyright and remains the property of Capra Design Ltd.