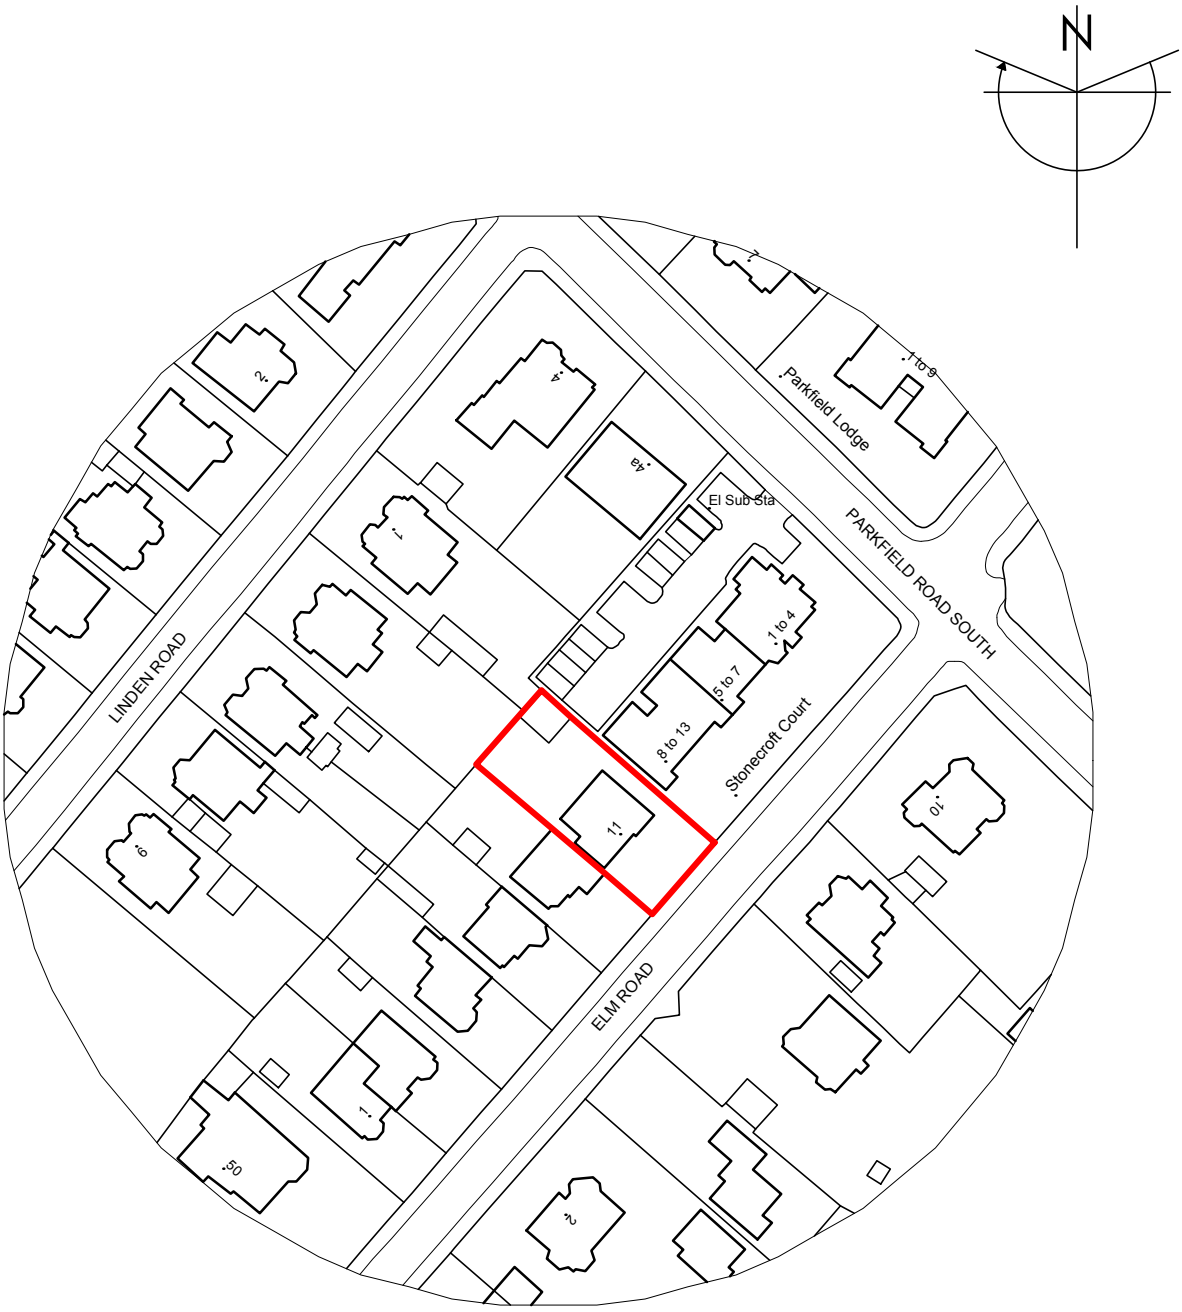


-
AMENDMENTS

SCALE 20m 30m 40m 50m 60m 70m 80m 90m 100m

NOTE: Do not scale off this drawing. All dimensions to be verified/ checked before commencement of construction/ fabrication. © Fasciato Architects


SCALE AS INDICATED ONLY WHEN PRINTED AT A4

FASCIATO • ARCHITECTS
www.fasciato.co.uk 17 Stoney Lane, Wilmslow, Ches, SK9 6LG
Tel: 01625 536622 Fax: 01625 444862 email: architects@fasciato.co.uk

Project: 11 ELM ROAD DIDSBURY
Scale: 1:1250
Date: 25.05.11
Title: LOCATION PLAN
Dwg No.: **1410.00**




SOUTHEAST ELEVATION

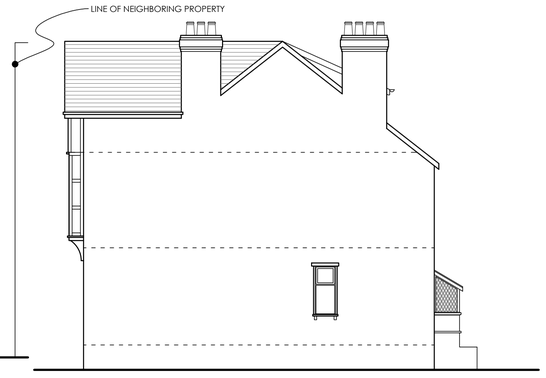


NORTHEAST ELEVATION




NORTHWEST ELEVATION

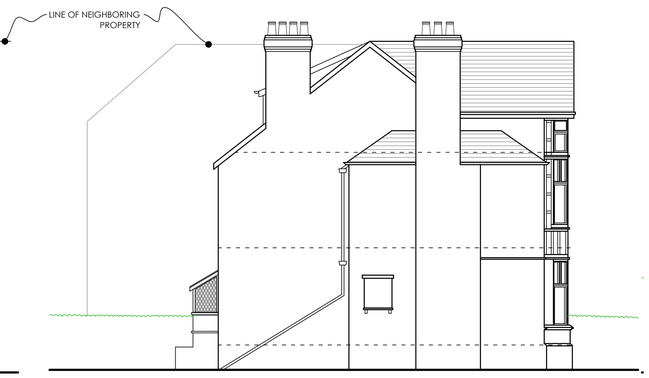


SOUTHWEST ELEVATION

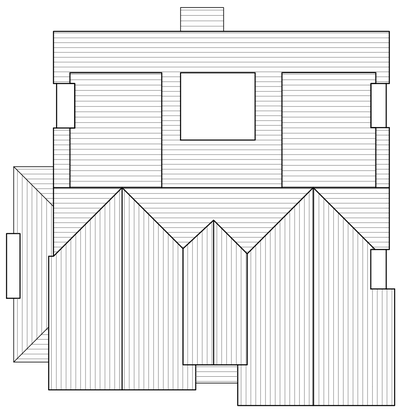

ROOF PLAN

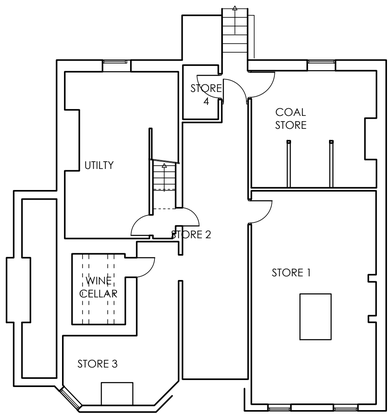


BASEMENT FLOOR PLAN

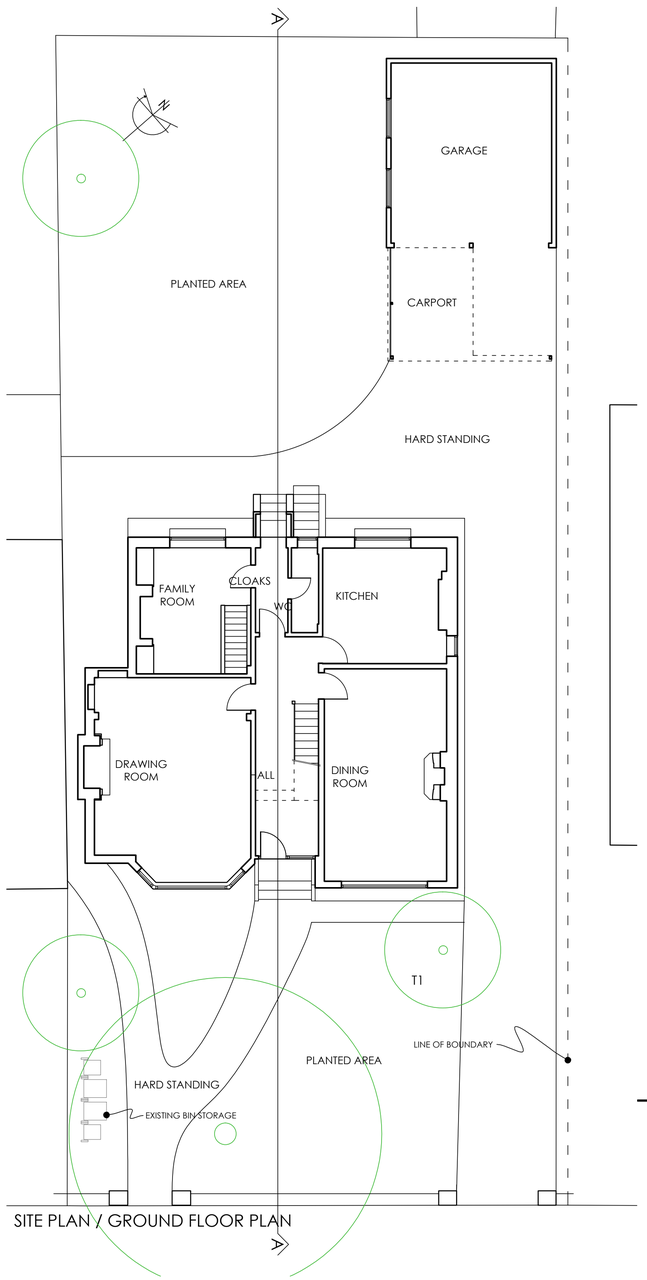


SITE PLAN / GROUND FLOOR PLAN




SECTION AA

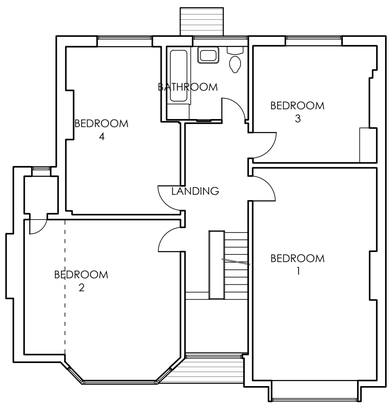

FIRST FLOOR PLAN

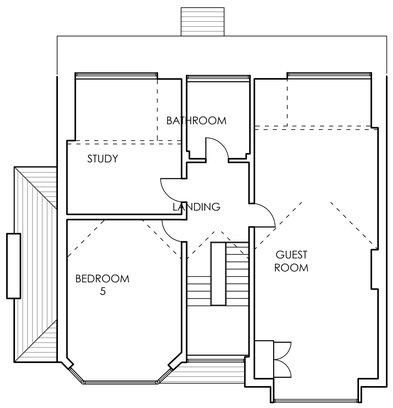

SECOND FLOOR PLAN

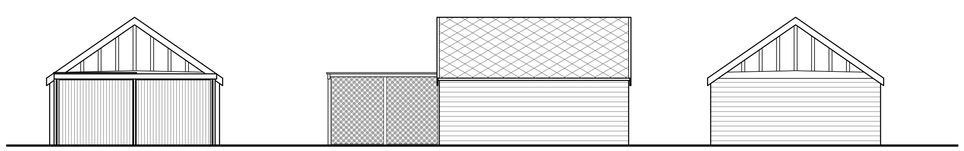

GARAGE SOUTHEAST ELEVATION

GARAGE NORTHEAST ELEVATION

GARAGE NORTHWEST ELEVATION

D	Revised	25.01.12
C	Revised	19.01.12
B	Revised	11.01.12
A	Revised	05.01.12

AMENDMENTS

SCALE 1m 2m 3m 4m 5m 6m 7m

NOTE: Do not scale off this drawing. All dimensions to be verified/ checked before commencement of construction/ fabrication. © Fasciato Architects

SCALE AS INDICATED ONLY WHEN PRINTED AT A1

FASCIATO • ARCHITECTS
www.fasciato.co.uk 17 Stoney Lane, Wilmslow, Ches, SK9 6LG
Tel: 01625 536622 Fax: 01625 444842 email: architects@fasciato.co.uk

Project: 11 ELM ROAD, DIDSBURY

Scale: 1:100


Date: 07.11.11

Title: EXISTING PLANS, ELEVATIONS, SECTION


Dwg No.: **1410.EX10D**




SOUTHEAST ELEVATION

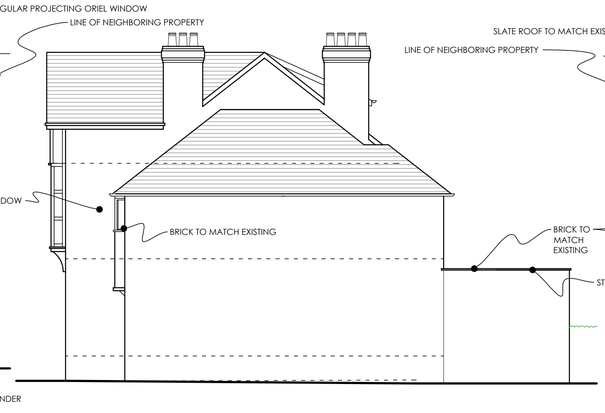


NORTHEAST ELEVATION

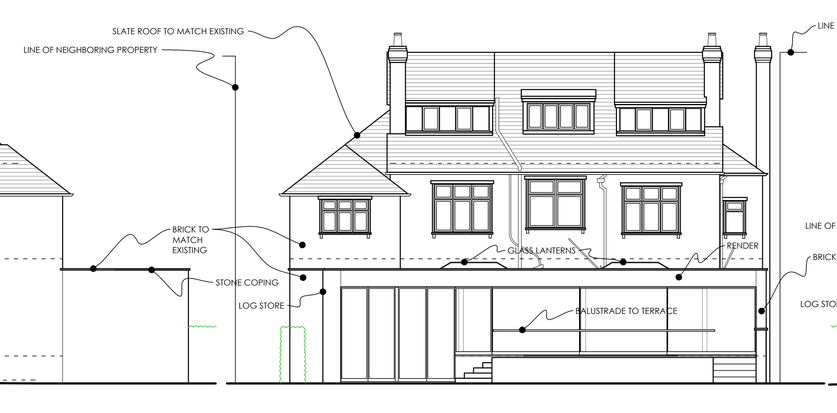


NORTHWEST ELEVATION

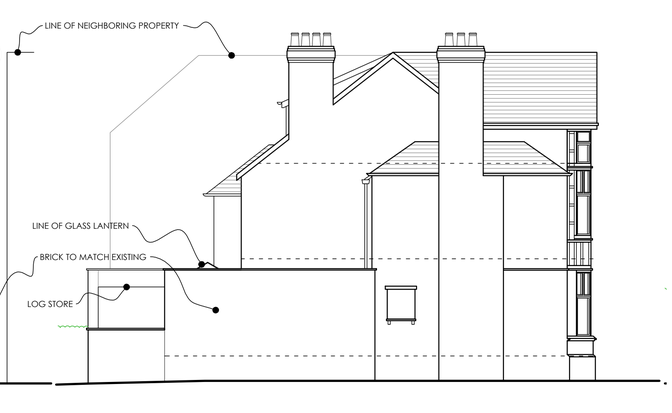


SOUTHWEST ELEVATION

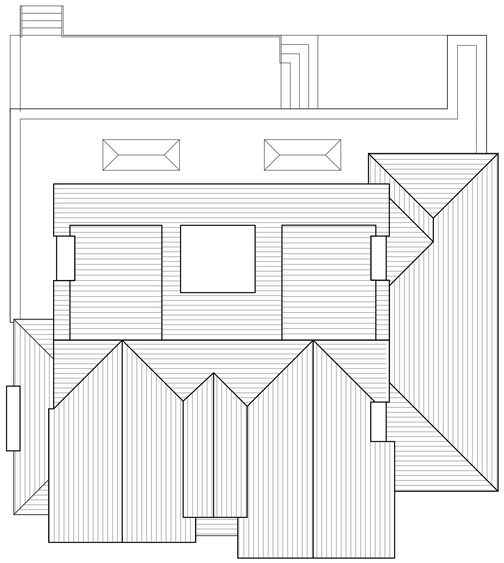


ROOF PLAN

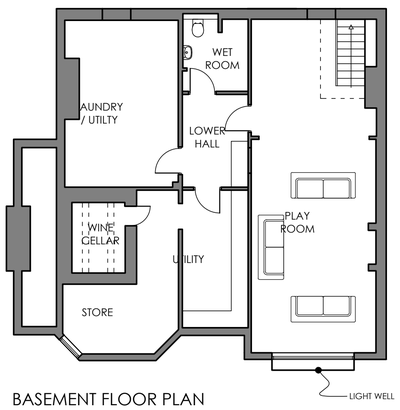


BASEMENT FLOOR PLAN

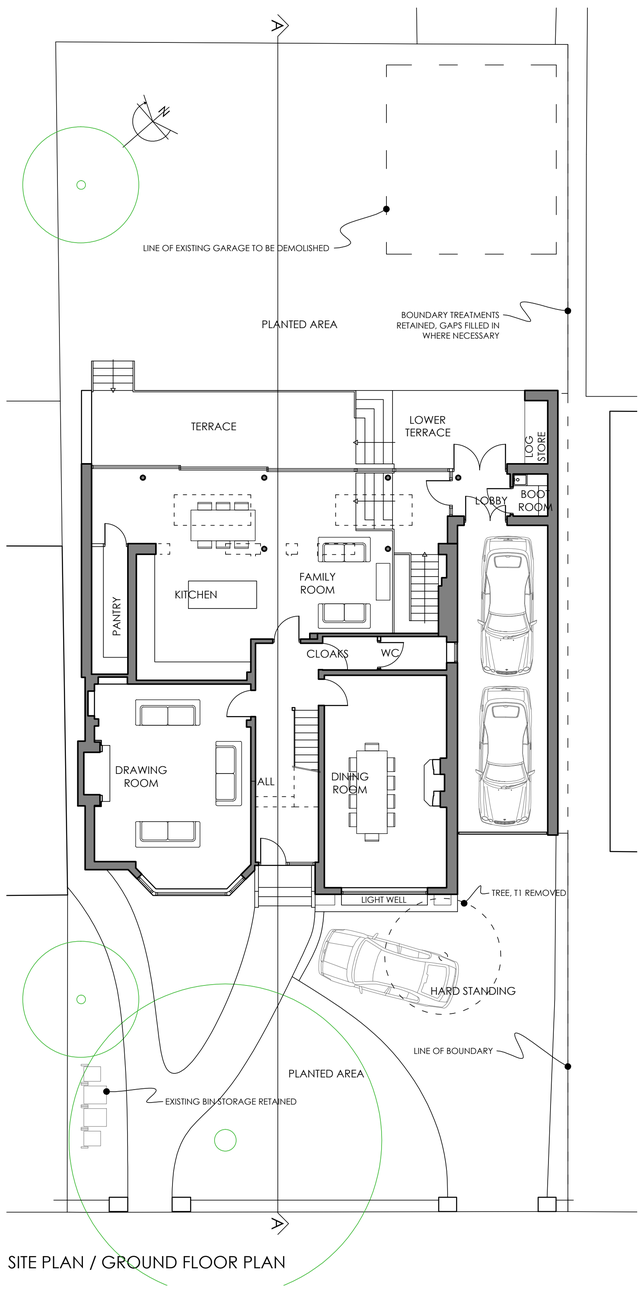


SITE PLAN / GROUND FLOOR PLAN

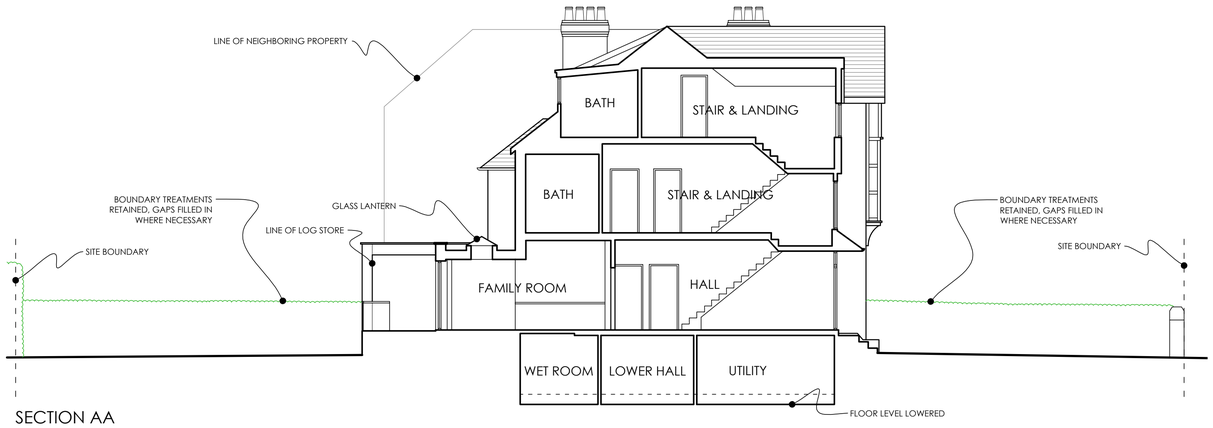

SECTION AA

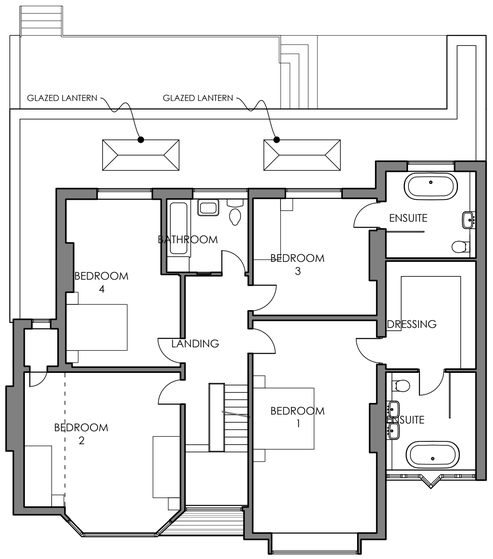

FIRST FLOOR PLAN

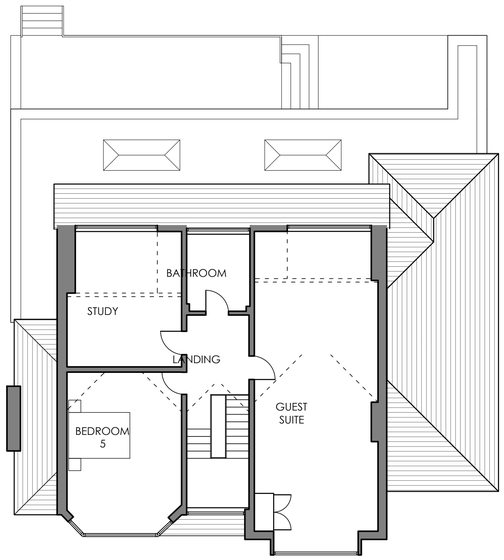

SECOND FLOOR PLAN

E	Revised	25.01.12
D	Revised	19.01.12
C	Revised	11.01.12
B	Revised	05.01.12
A	Revised	22.12.11

AMENDMENTS

NOTE: Do not scale off this drawing. All dimensions to be verified/ checked before commencement of construction/ fabrication.

© Fasciato Architects

SCALE 1m 2m 3m 4m 5m 6m 7m

SCALE AS INDICATED ONLY WHEN PRINTED AT A1

FASCIATO • ARCHITECTS
www.fasciato.co.uk 17 Stoney Lane, Wilmslow, Ches, SK9 6LG
Tel: 01625 536622 Fax: 01625 444862 email: architects@fasciato.co.uk

Project: 11 ELM ROAD, DIDSBURY

Scale: 1:100

Date: 12.10.11

Title: PROPOSED PLANS, ELEVATIONS, SECTION

Dwg No.: **1410.PL01E**