The copyright in this document (including its electronic form) shall remain vested in the Designer but the Client shall have a licence to copy and use the document for the purpose for which it was provided. The Designer shall not be liable for the use by any person of this document for any purpose other than that for which the same was provided by the Designer. This document shall not be reproduced in whole or in part or relied upon by third parties for any use whatsoever without the express written authority of the Designer.

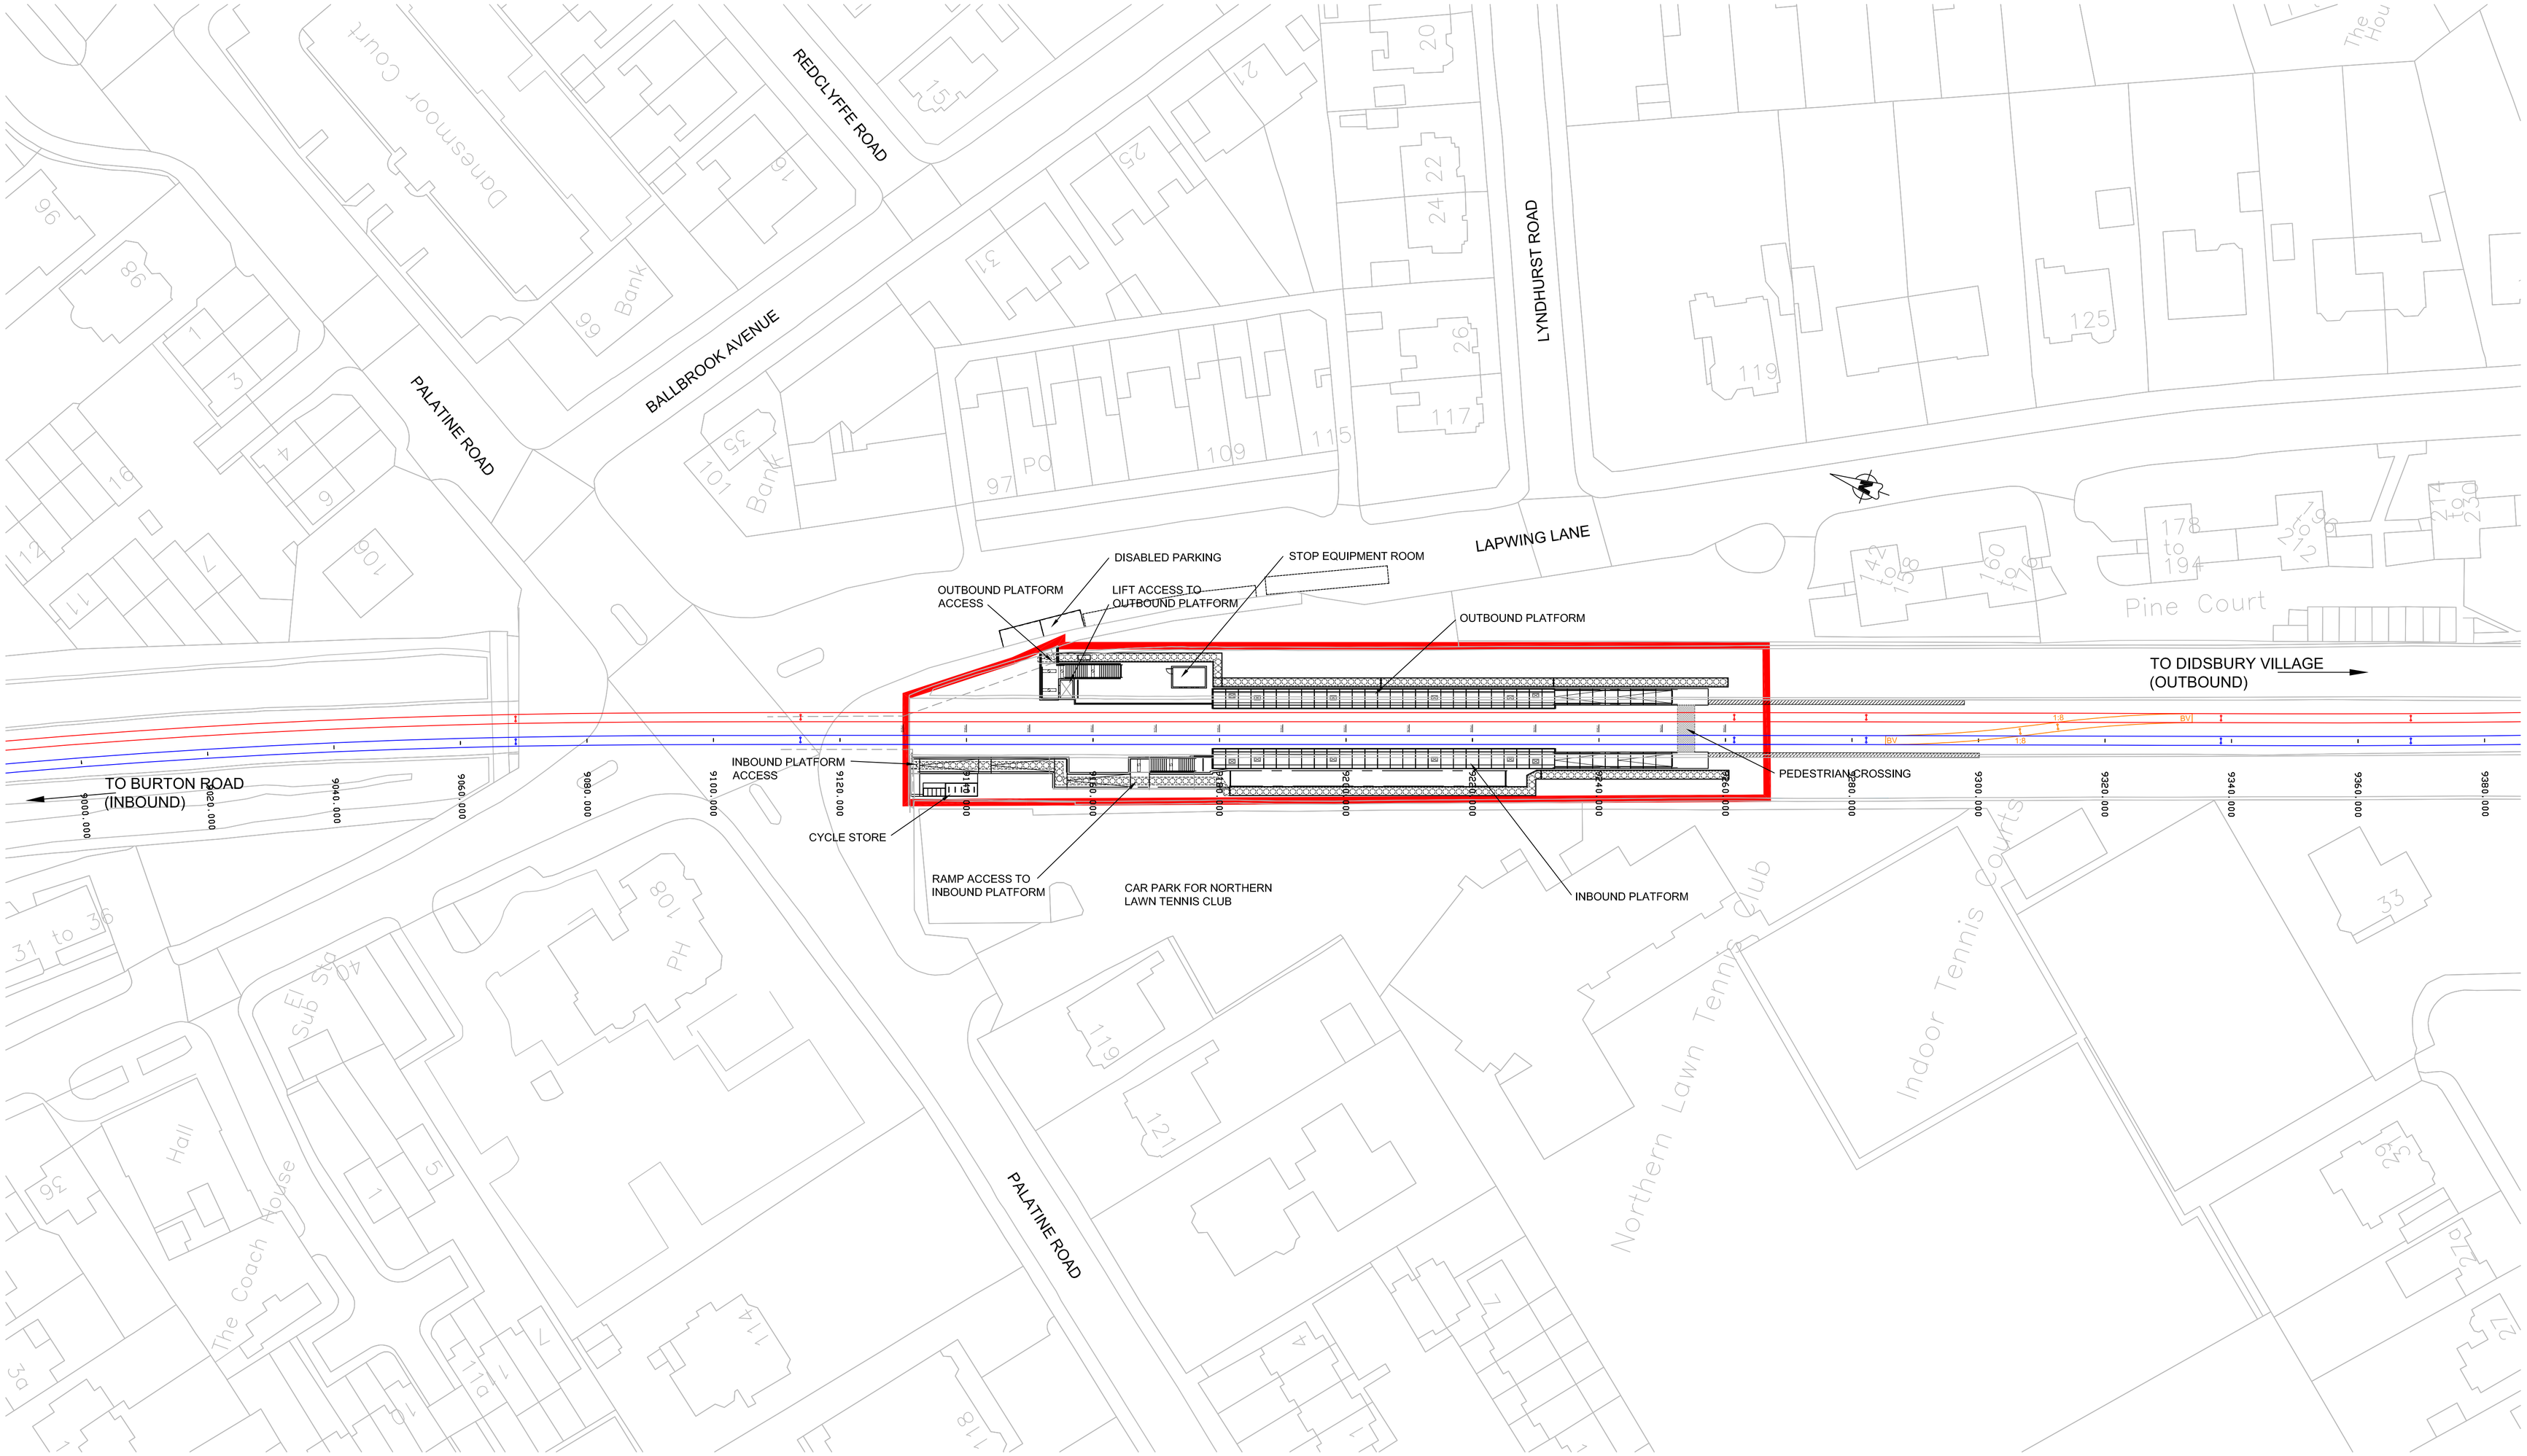

FOR PLANNING

Location Plan

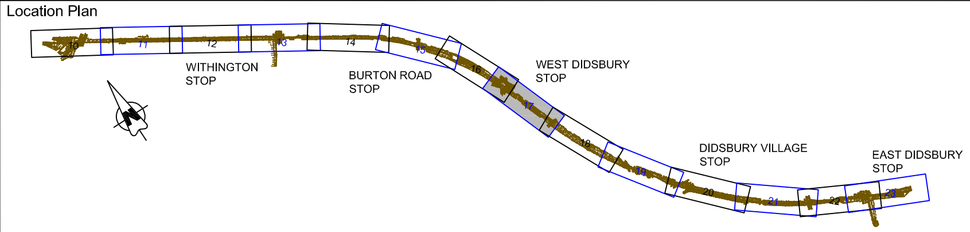

Note:

Rev	Date	Detail	Made	Chk'd	App'd
P01	22/09/10	INITIAL ISSUE	CPG	TMM	RWS

Client: GMPTE

MPT Laing O'Rourke Volker Rail | Thales

Design:	DW
CAD:	CPG
Chk'd:	TMM
App'd:	RWS
Scale:	1/500 @ 840X594
Date:	13/07/10

MANCHESTER METROLINK PHASE 3B ACCELERATED DIDSBURY SECTION

Title: WEST DIDSBURY STOP PLANNING LAYOUT

Drg No' MPT3B-SM4-17-KDP-450

Rev: P01

cm

A1

DRG Path: C:\TEMPO\60\B1440000\SM\CVDRG\0251\P01\MPT3B-SM4-17-KDP-450.DWG User: walinvrd Plot time: 04-10-10 @ 10:01am