
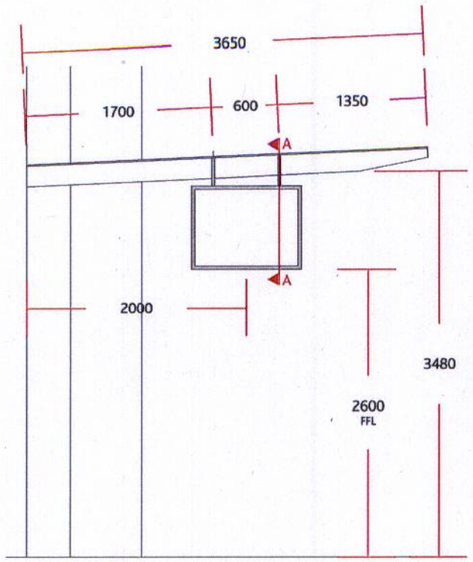



ELEVATION

Scale 1:50

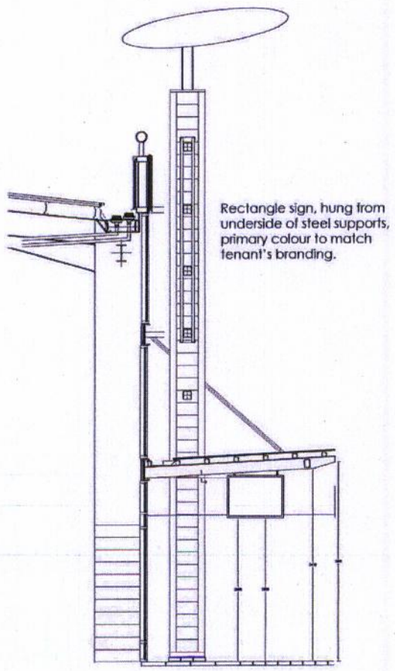

Rectangle sign, hung from underside of steel supports, primary colour to match tenant's branding.

Option 2 ELEVATION [1:100]

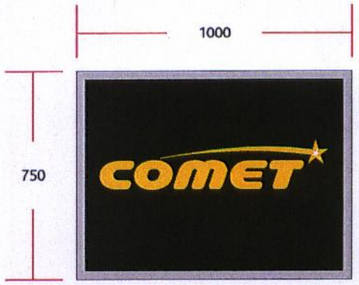

UNIT 3
Comet

UNIT 11
Poundworld

UNIT 3
Comet

UNIT 22
Next

UNIT 4
Sports Direct.com

UNIT 27
Outfit

UNIT 9
Mamas & Papas


UNIT 10
T.K.Maxx

UNIT 10
T.K.Maxx

D/SIDED TENANT BOXES

2No. panels per box

Scale 1:20

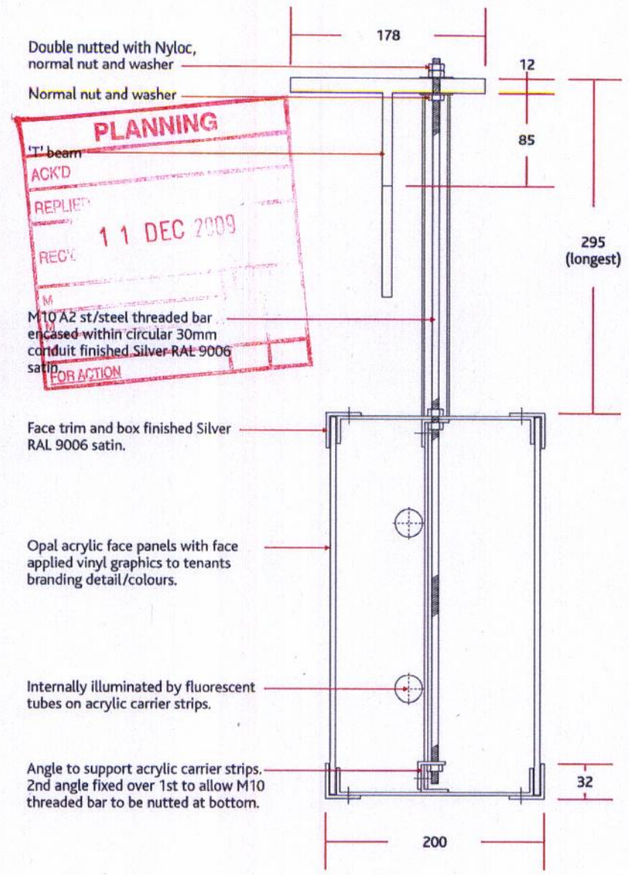

Double nutted with Nyloc, normal nut and washer

Normal nut and washer

'T' beam

M10 A2 st/steel threaded bar encased within circular 30mm conduit finished Silver RAL 9006 satin.

Face trim and box finished Silver RAL 9006 satin.

Opal acrylic face panels with face applied vinyl graphics to tenants branding detail/colours.

Internally illuminated by fluorescent tubes on acrylic carrier strips.

Angle to support acrylic carrier strips. 2nd angle fixed over 1st to allow M10 threaded bar to be nutted at bottom.

SECTION A-A

Scale 1:5

PLANNING
ACK'D
REPLIED
REC'D 11 DEC 2009
FOR ACTION

S2

REVISIONS:		
	A	04-12-09: Added sizes & Tenants / Altered section
	B	
	C	
	D	
	E	

DATE: 03[11]09
SCALE: Shown
DRAWN: MC
CHECKED: JM

this print is copyright and should not be reproduced without the permission of © Gee-tee Signs Ltd. 2006 - 2010

ARTWORK FORMATS: CorelDraw 13 [.cdr] Adobe Illustrator 10 [.ai] Encapsulated Post Script [.eps] Freehand 8 [.fh] AutoCAD 2000 [.dwg .dxf] Signals 7 [.cdr]
If in DOUBT ALWAYS ASK

Gee Tee Signs Ltd.
Redwood Road, Bulwell, Nottingham NG6 8SS
Tel (0115 976 1188 Fax (0115 976 1213

DESCRIPTION:
Tenant Signs - Option 2

CONTRACT NAME:
Manchester Fort

DRG. No
MC[09]1105