0m 1m 2m 3m 4m 5m 6m 7m 8m 9m 10m

THESE DRAWINGS ARE FOR PLANNING AND BUILDING REGULATIONS PURPOSES ONLY.
COPYRIGHT REMAINS WITH M T ARCHITECTURAL.
DO NOT SCALE, IF IN DOUBT ASK.

STRUCTURAL DETAILS SHOWN ON THESE DRAWINGS ARE INDICATIVE, PLEASE REFER TO STRUCTURAL ENGINEERS DRAWINGS. ENGINEER APPOINTED DIRECT BY CLIENT

1:100 SCALE ELEVATIONS

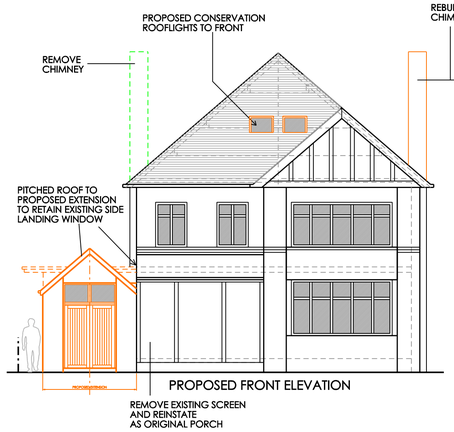

PROPOSED FRONT ELEVATION

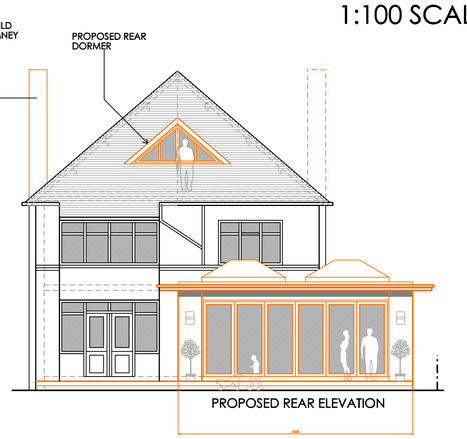

PROPOSED REAR ELEVATION

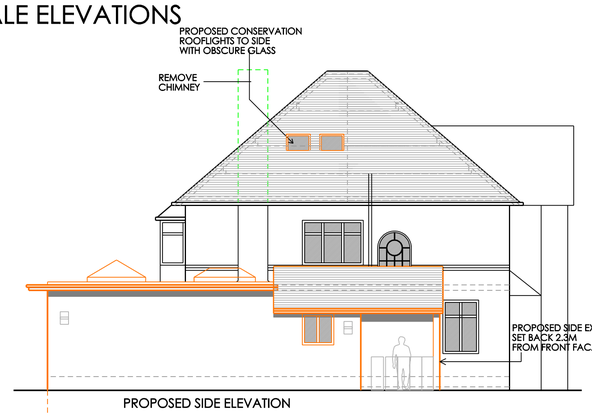

PROPOSED SIDE ELEVATION

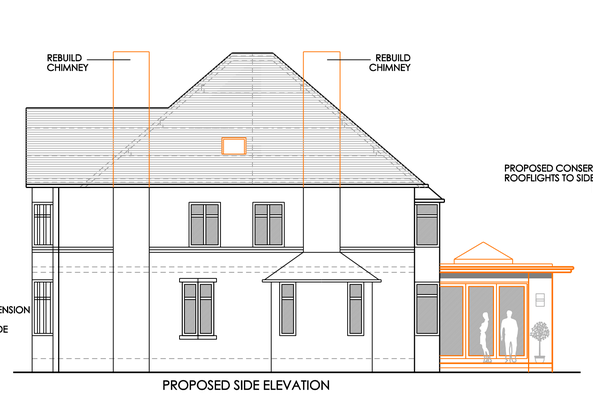

PROPOSED SIDE ELEVATION

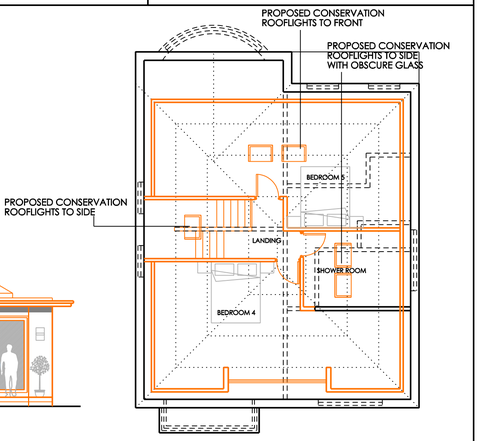

1:100 SCALE LOFT PLAN

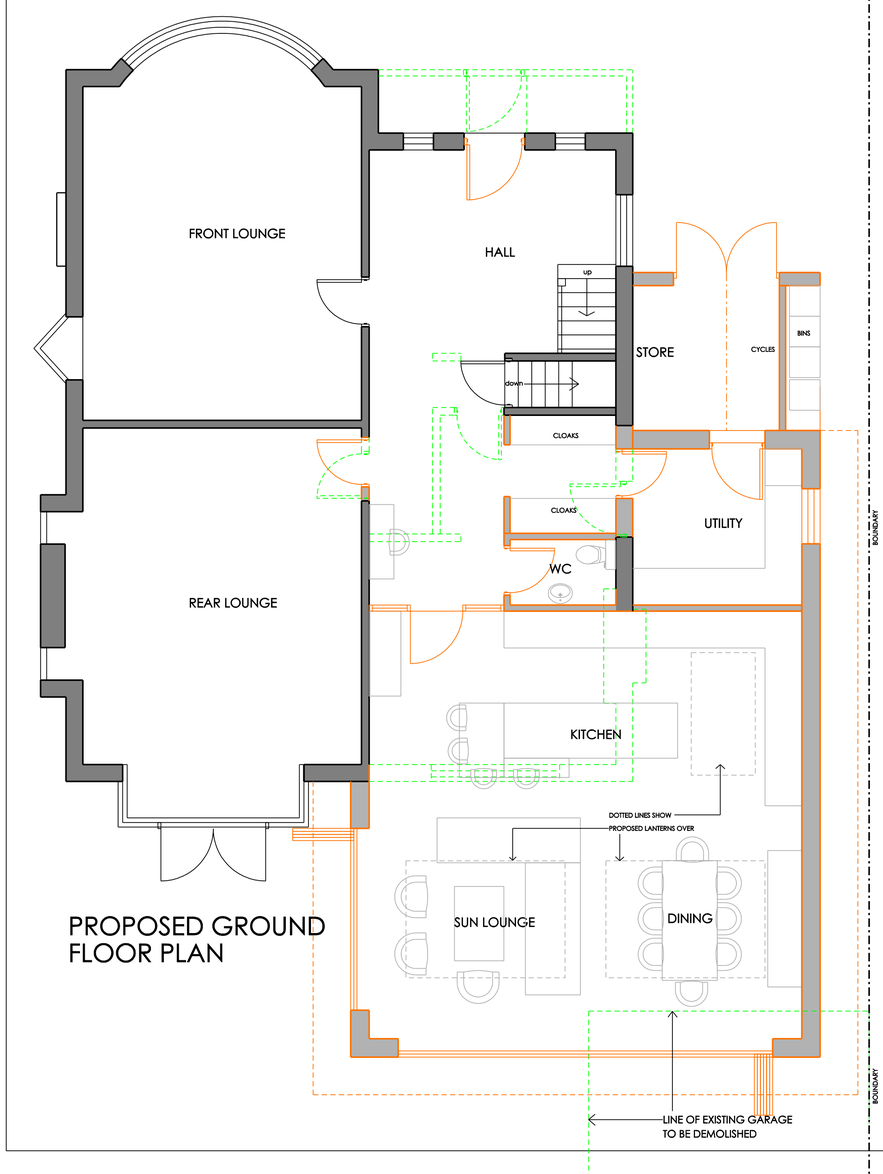

PROPOSED GROUND FLOOR PLAN

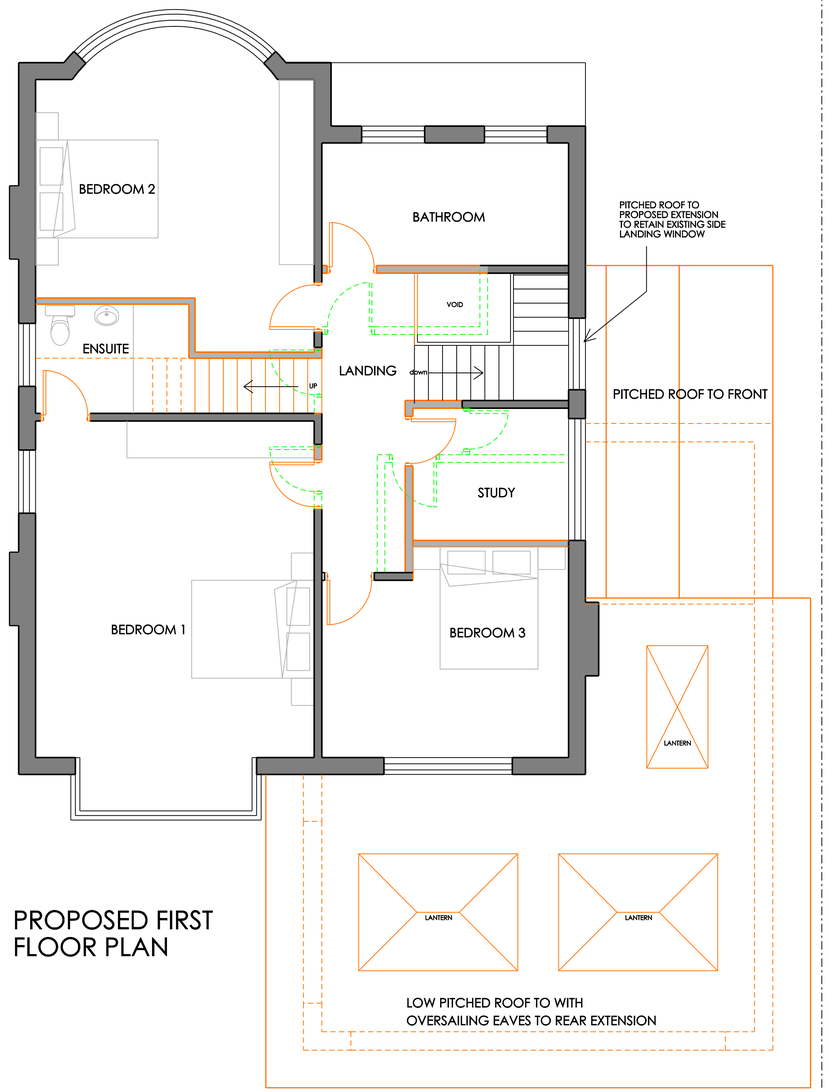

PROPOSED FIRST FLOOR PLAN



photo of existing side elevation



photo of existing rear elevation



photo of existing side elevation



photo of existing front elevation

Chartered Institute of Architectural Technologists

www.mtarchitectural.co.uk

MARK THORLEY MCIAT, MSAI

PROPOSED PLANS & ELEVATIONS

DEMOLISION INDICATED IN GREEN DOTTED

BLACK LINES ON PLAN INDICATE EXISTING TO BE RETAINED.

ORANGE LINES ON PLAN INDICATE PROPOSED WORKS.

PROPOSED EXTENSION & ALTERATIONS TO
37 PINE ROAD, DIDSBURY, M20 6UZ

Drwg. No: 2012 / 35 / 02 Rev PLANNING 29TH JAN

Date : JANUARY 2013 Scale 1:50 @ A1

m t architectural consultants limited



24 Martin Close
Denton
Manchester
M34 3BG

TEL : 0161 292 3353
Mobile: 07986 453541
email : mark@mtarchitectural.co.uk
website : www.mtarchitectural.co.uk