DO NOT SCALE – IF IN DOUBT ASK

* 2.0m HIGH FENCE AND GATES TO FRONT ELEVATION.

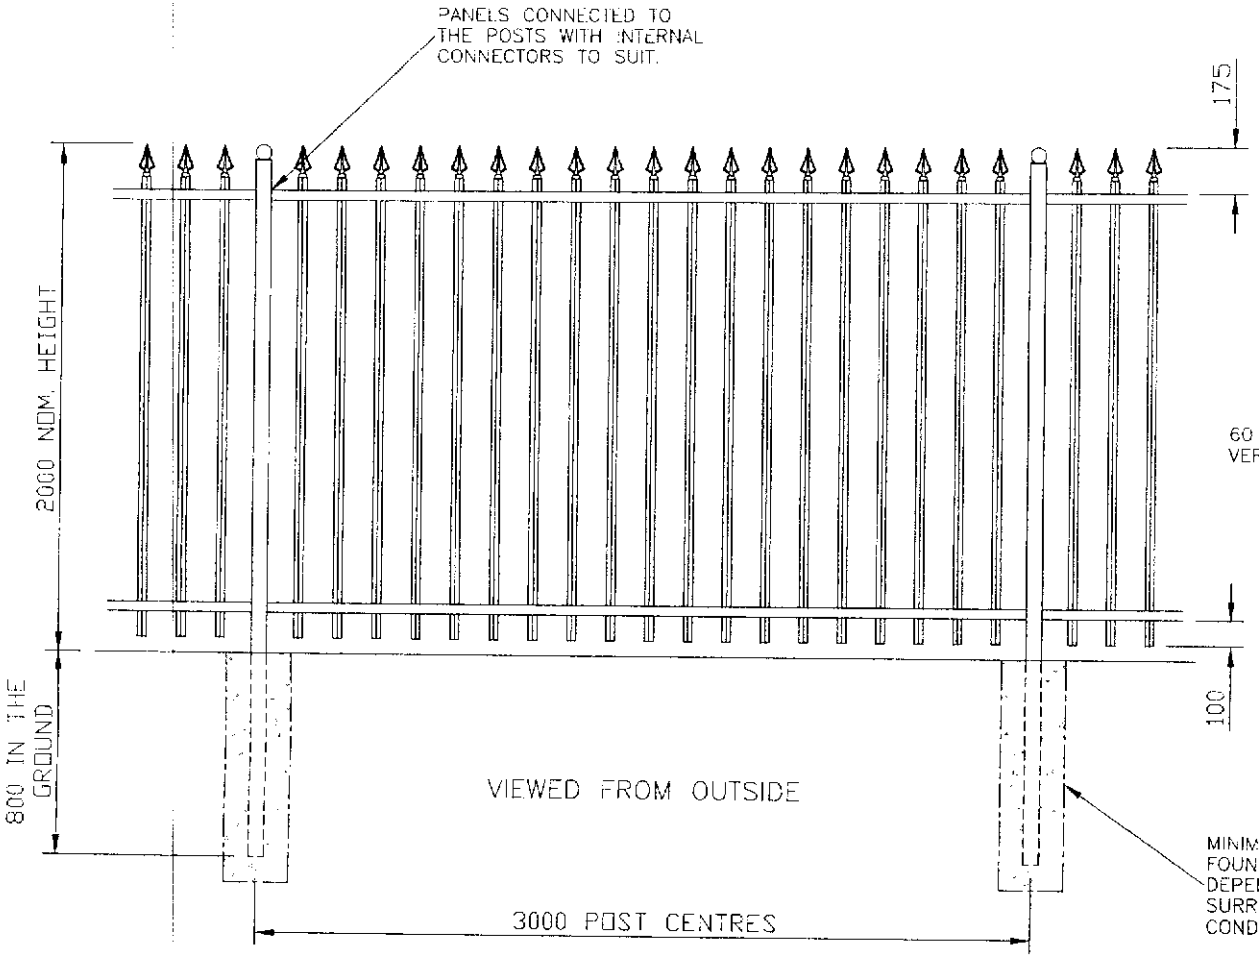

SCALE 1:2

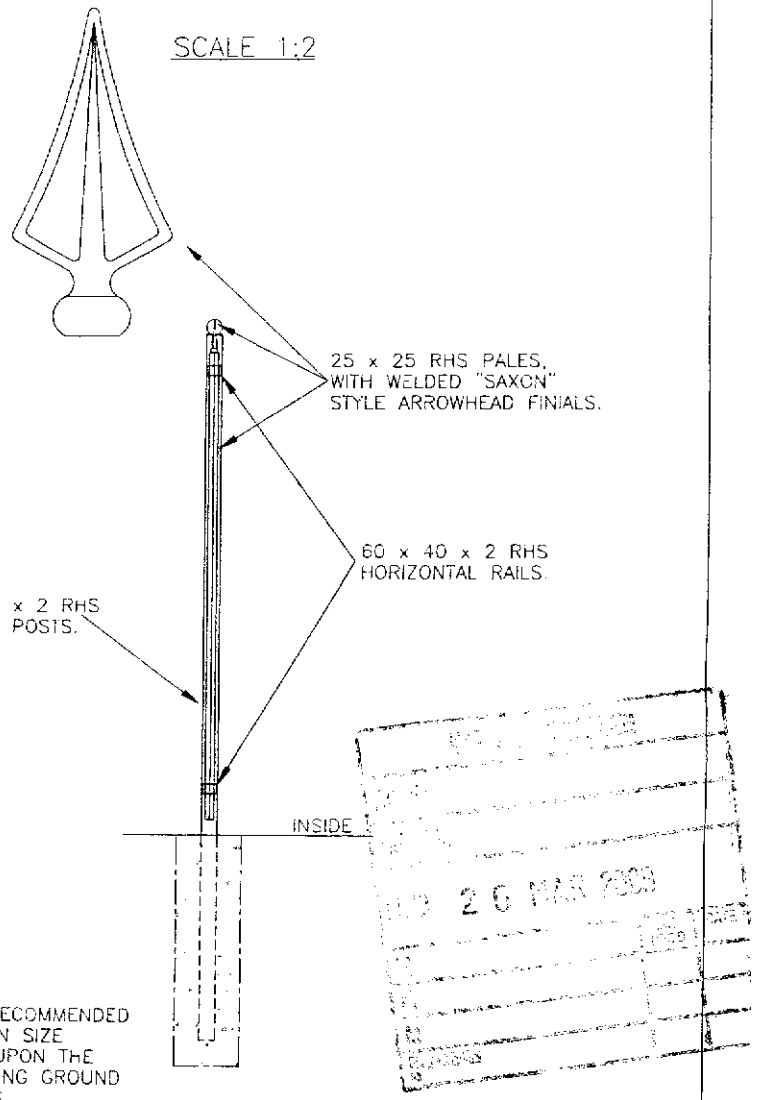

RECEIVED
20 MAR 2006

Jacksons
FINE FENCING
Stowting Common
Near Ashford,
KENT. TN25 6BN
Telephone : 01233 750393
Fax. 01233 750403
Int. Tel : +44 (0)1233 750393

This Drawing Is The Property Of H.S. Jackson & Son (Fencing) Ltd and May Not Be Copied Or Reproduced In Any Way Without Prior Written Permission.

⓪ 18/07/05 ORIGINAL ISSUE

Drawn Chris J	TITLE * 2.5m HIGH BARBICAN PANEL + SAXON FINIALS & BALL POSTS, SALES DRAWING.
Date 18/07/05	
Checked	CUSTOMER
Size A3 Scale 1:20 U.O.S	ACK No.
	Drawing No. 00 J1/01064
	Sheet 10 of 11

DO NOT SCALE – IF IN DOUBT ASK

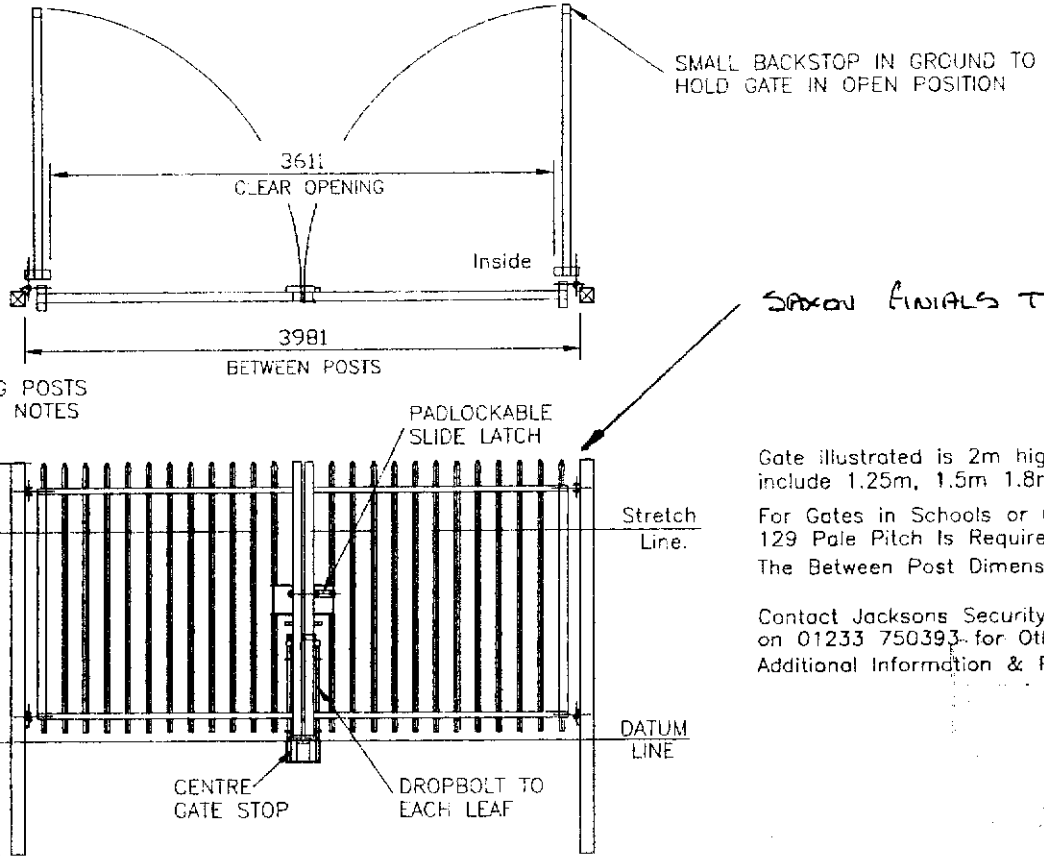

VIEWED FROM OUTSIDE
GATES OPEN AWAY FROM VIEWER

NOTES

ALL DIMENSIONS ARE IN MM
UNLESS OTHERWISE STATED

MATERIAL

HANG POST – 100 x 100 RHS
FOR GATES UP TO 2.0M HIGH
HANG POST – 120 x 120 RHS
FOR GATES OVER 2.0M HIGH
STILES – 60 x 60 RHS
RAILS – 60 x 40 RHS
PALES – 25 x 25 RHS

FINISH

GALVANISED TO BS EN ISO 1461:1999
AND POWDER COATED IF REQUIRED.

Gate illustrated is 2m high other sizes include 1.25m, 1.5m 1.8m and 2.5m High

For Gates in Schools or Childrens Play Areas 129 Pale Pitch Is Required For Safety

The Between Post Dimensions will be Different

Contact Jacksons Security Sales Team on 01233 750393 for Other Sizes & Additional Information & Prices

Jacksons
FINE FENCING

Stowting Common
Near Ashford,
KENT. TN25 6BN
Telephone : 01233 750393
Fax: 01233 750403
Int. Tel : +44 (0)1233 750393

This Drawing Is The Property Of H S Jackson & Son (Fencing) Ltd
And May Not Be Copied Or Reproduced In Any Way Without Prior Written Permission

(0) dd/mm/yy ORIGINAL ISSUE

Drawn		TITLE	BARBICAN SWING GATES
Date			
Checked		CUSTOMER	Drawing No.
Size A3	Scale U.O.S.	ACK No.	