
Detail 1: Tango Rail 2.1m high

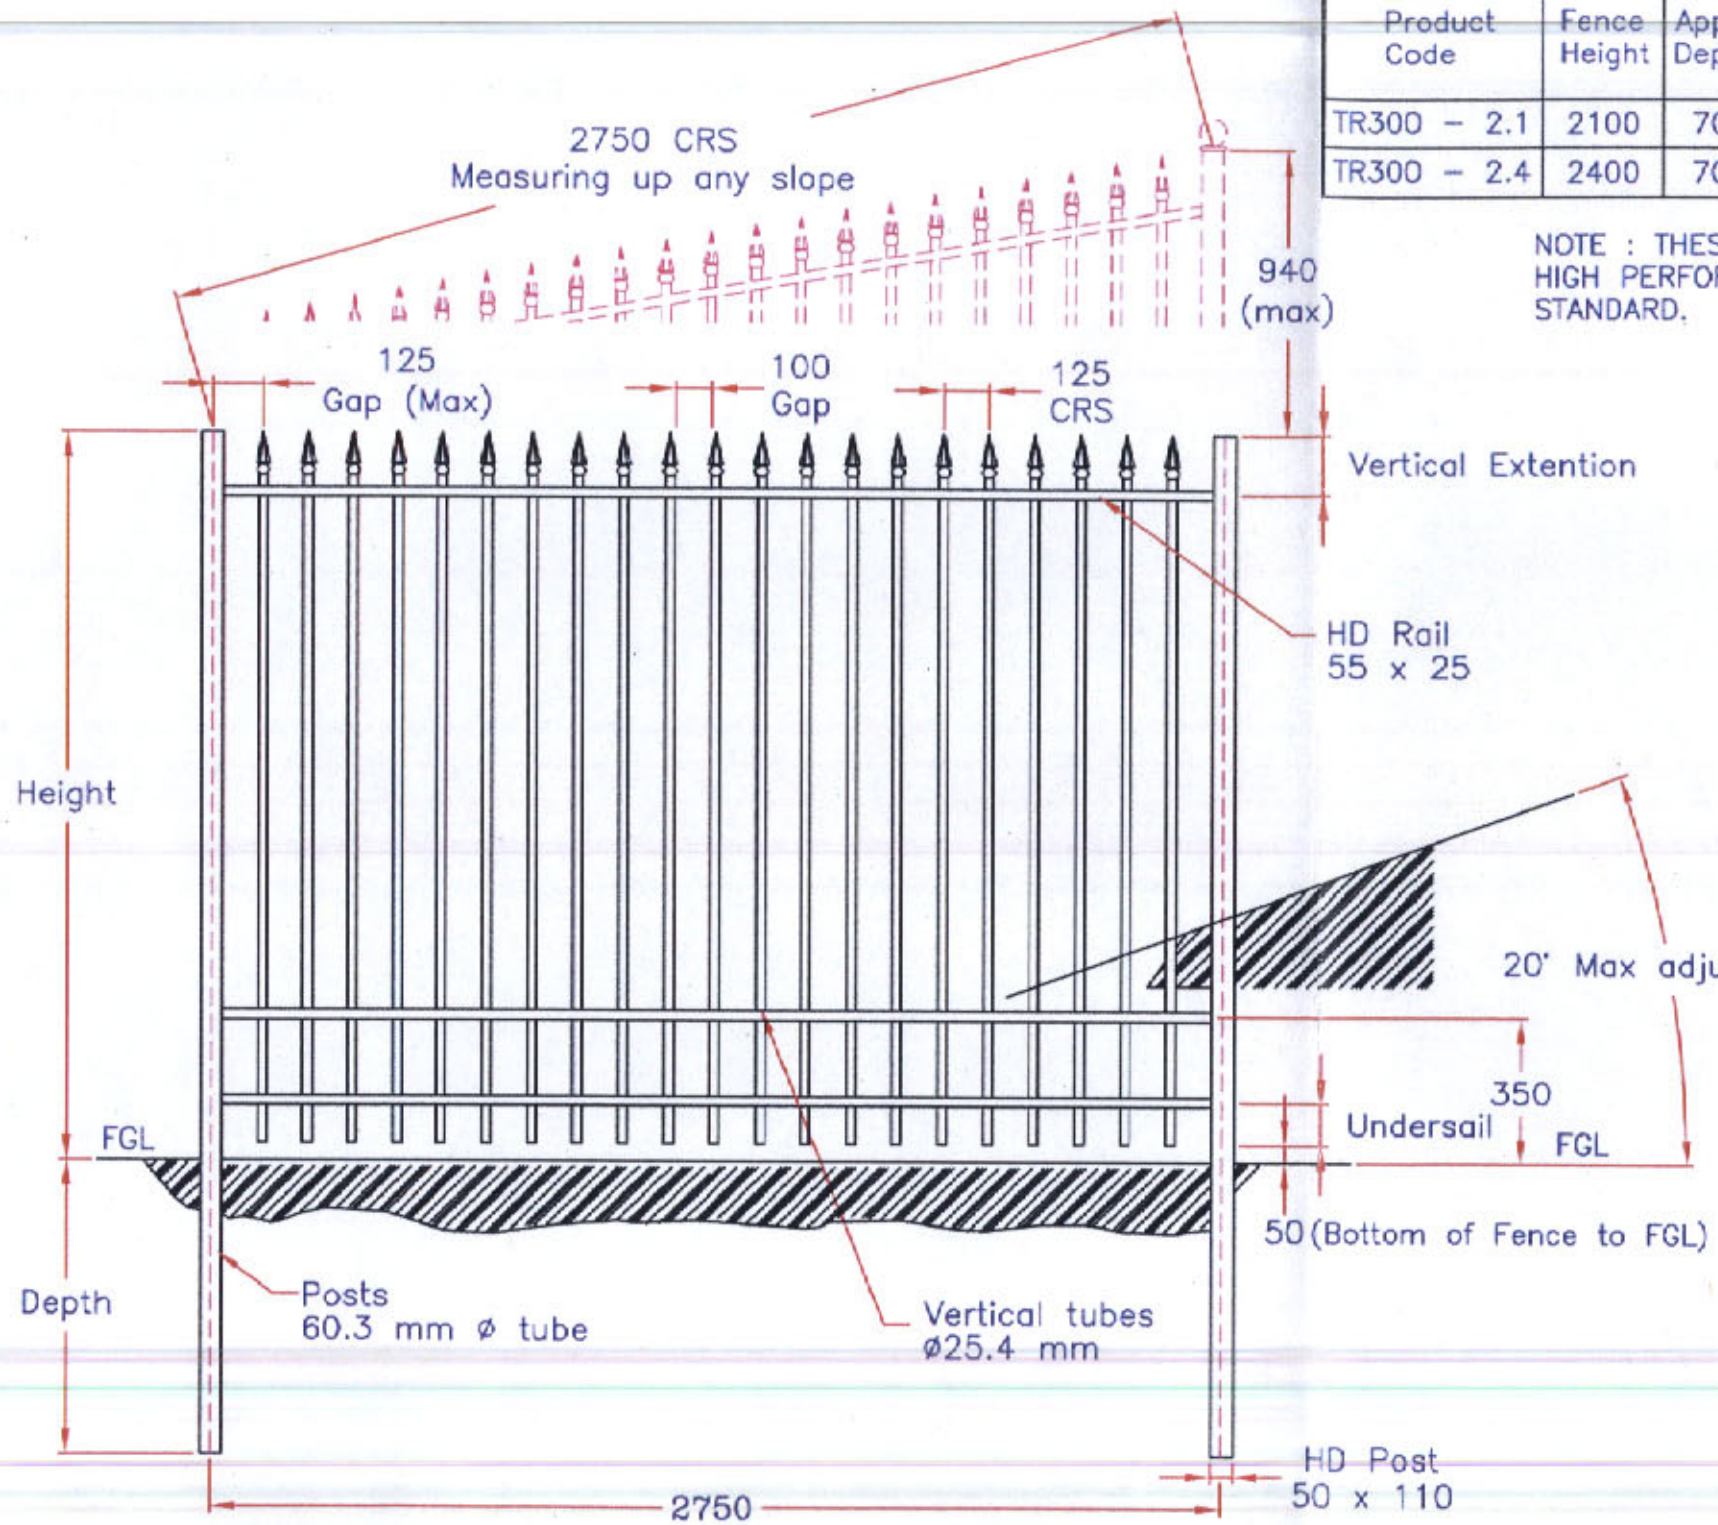

Product Code	Fence Height	Approx Depth	Round Tube Gauge	Vertical Extension	Undersail
TR300 – 2.1	2100	700	2.0	180	100
TR300 – 2.4	2400	700	2.0	180	100

NOTE : THESE PRODUTS INCORPORATE HD HIGH PERFORMANCE POSTS AND RAIL AS STANDARD.




HD Post Section & Fish Plate Detail



Point Finial



Sphere Finial

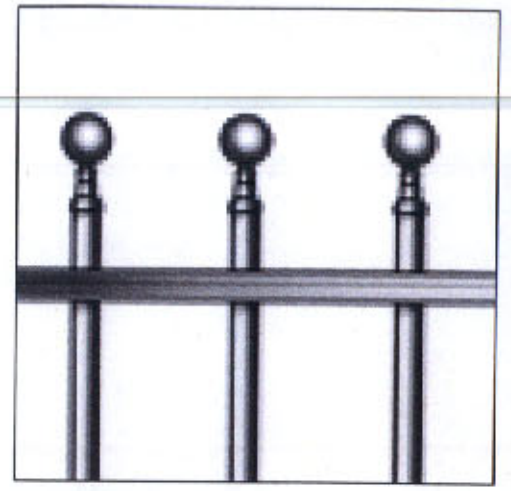

Tango Rail

Height: 2.1m
Product Code: TR300
Finial: Sphere
Finish: Painted black

TangoRail®

TangoRail Self Adjusting Railing System
Fence Heights 2.1 & 2.4 m on HD Post System

This drawing is the property of Garfex Ltd and must not be communicated to or used by third parties.
UK Pat., Overseas Patents Pending. Design Registration Apply.

TangoRail Type TR300

DATE: 24/09/04 | SCALE: NTS

DRAWING NO: 8614-01

ACK'D
REPLIED
RECD 26 FEB 2008
ACTION

Groundwork Manchester, Salford & Trafford
Timber Wharf
42-50 Worsley Street
Castlefield
Manchester
M15 4LD
Tel: 0161 220 1000
Fax: 0161 220 1090

SITE: **Northwards Housing**

TITLE: **TANGORAIL FENCING DETAILS**

SCALE	DATE	DRAWN	CHECKED
1:20 A3		PT/MW	

DWG No. GM-1231-11 REVISION

© Not to be reproduced without written permission