
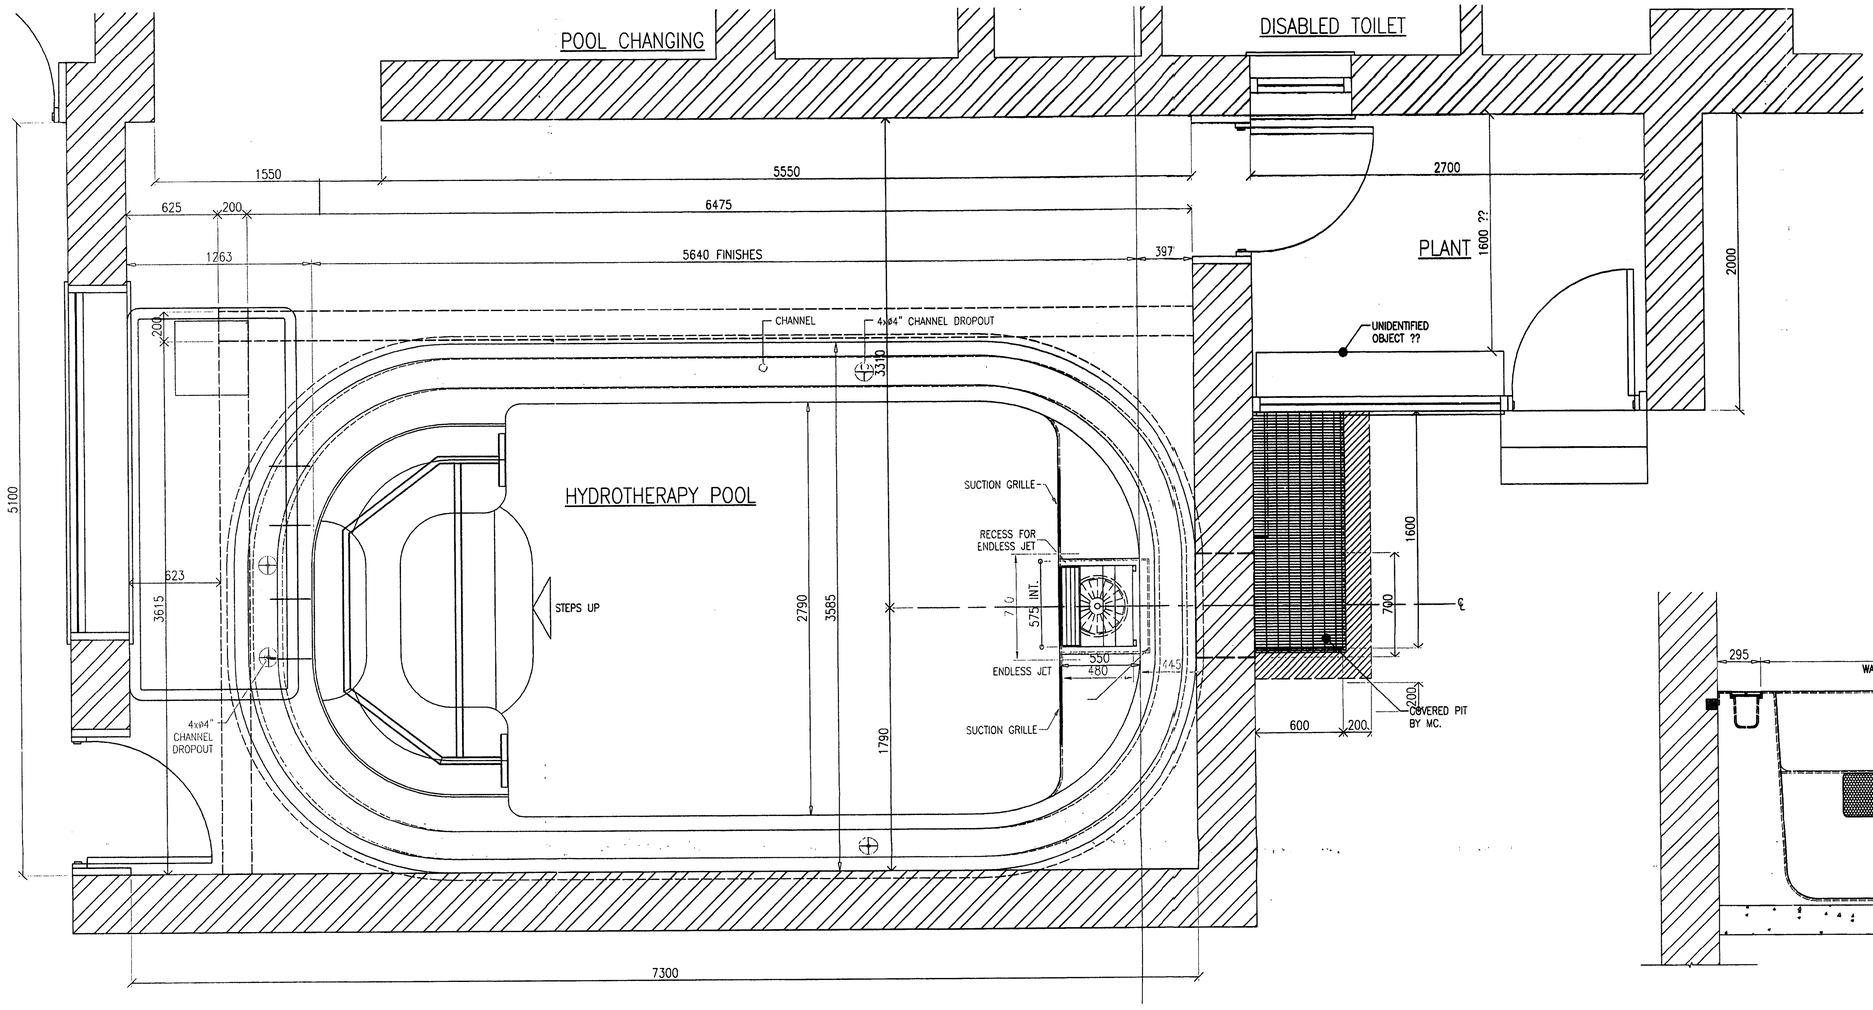


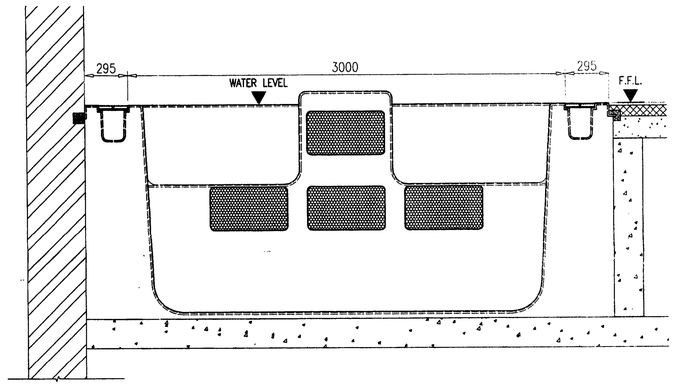

CHESHIRE WELLNESS APPROVAL		CLIENT APPROVAL
BY.....	BY.....	APPROVED FOR MANUFACTURE
SIGNED.....	SIGNED.....	BY.....
POSITION.....	POSITION.....	SIGNED.....
DATE.....	DATE.....	POSITION..... DATE.....

NOTE: ALL DIMENSIONS ARE INDICATIVE AND SUBJECT TO CONFIRMATION.

KEY


1000
ARCHITECT DIMENSIONS


1000
SET OUT DIMENSIONS

1000
FITTING DIMENSIONS


1000
FINISHES DIMENSIONS


1000
PRODUCTION DIMENSIONS

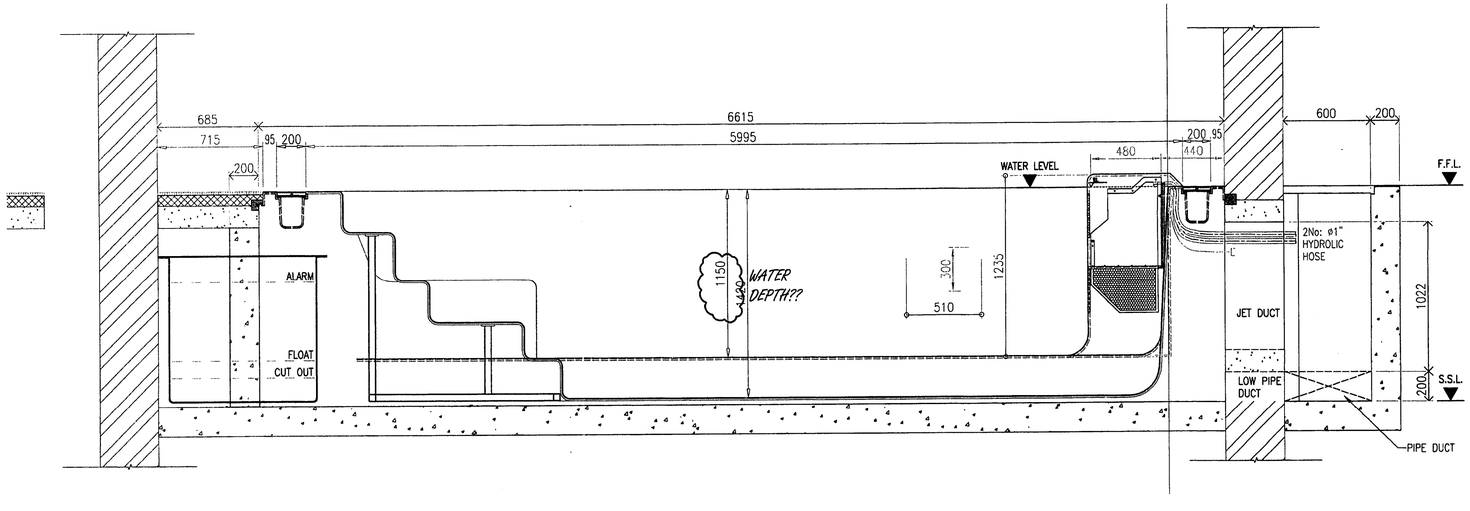

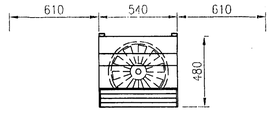

ENDLESS POOL WALL MOUNTED FASTLANE

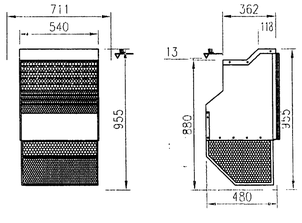

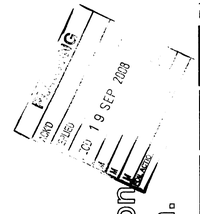

DRAFT FOR APPROVAL

Preliminary for Discussion
Not for Site Construction.

REV: DATE: BY:

Client: 1069 ROCHDALE ROAD

Project: SWIMSPA

Drawing Title: GENERAL VIEWS

Scale:	Paper:	Origin Date:	Dwn:	App:
AS DETAILED	A1	12-08-2008	JSS	

cheshire wellness
LUXURY - LIFESTYLE - WELLBEING
UK

Cheshire Wellness
Ronald House, Clayhill Industrial Park
Neston, Cheshire CH64 3RU
Tel: 0151 336 3417 Fax: 0151 336 8671
Email: sales@cheshirewellnessuk.com
Web: www.cheshirewellnessuk.com

SPATA

Dwg No: EN-1707-001 Rev: R0

NO DIMENSIONS TO BE SCALED FROM THIS DRAWING.
THIS DRAWING MAY NOT BE REPRODUCED WITH OUT FIRST OBTAINING WRITTEN CONSENT.

©Copyright:
STAYWARM INSULATING & HEATING ENGINEERS LTD.
T/A CHESHIRE SPAS & POOLS LTD.