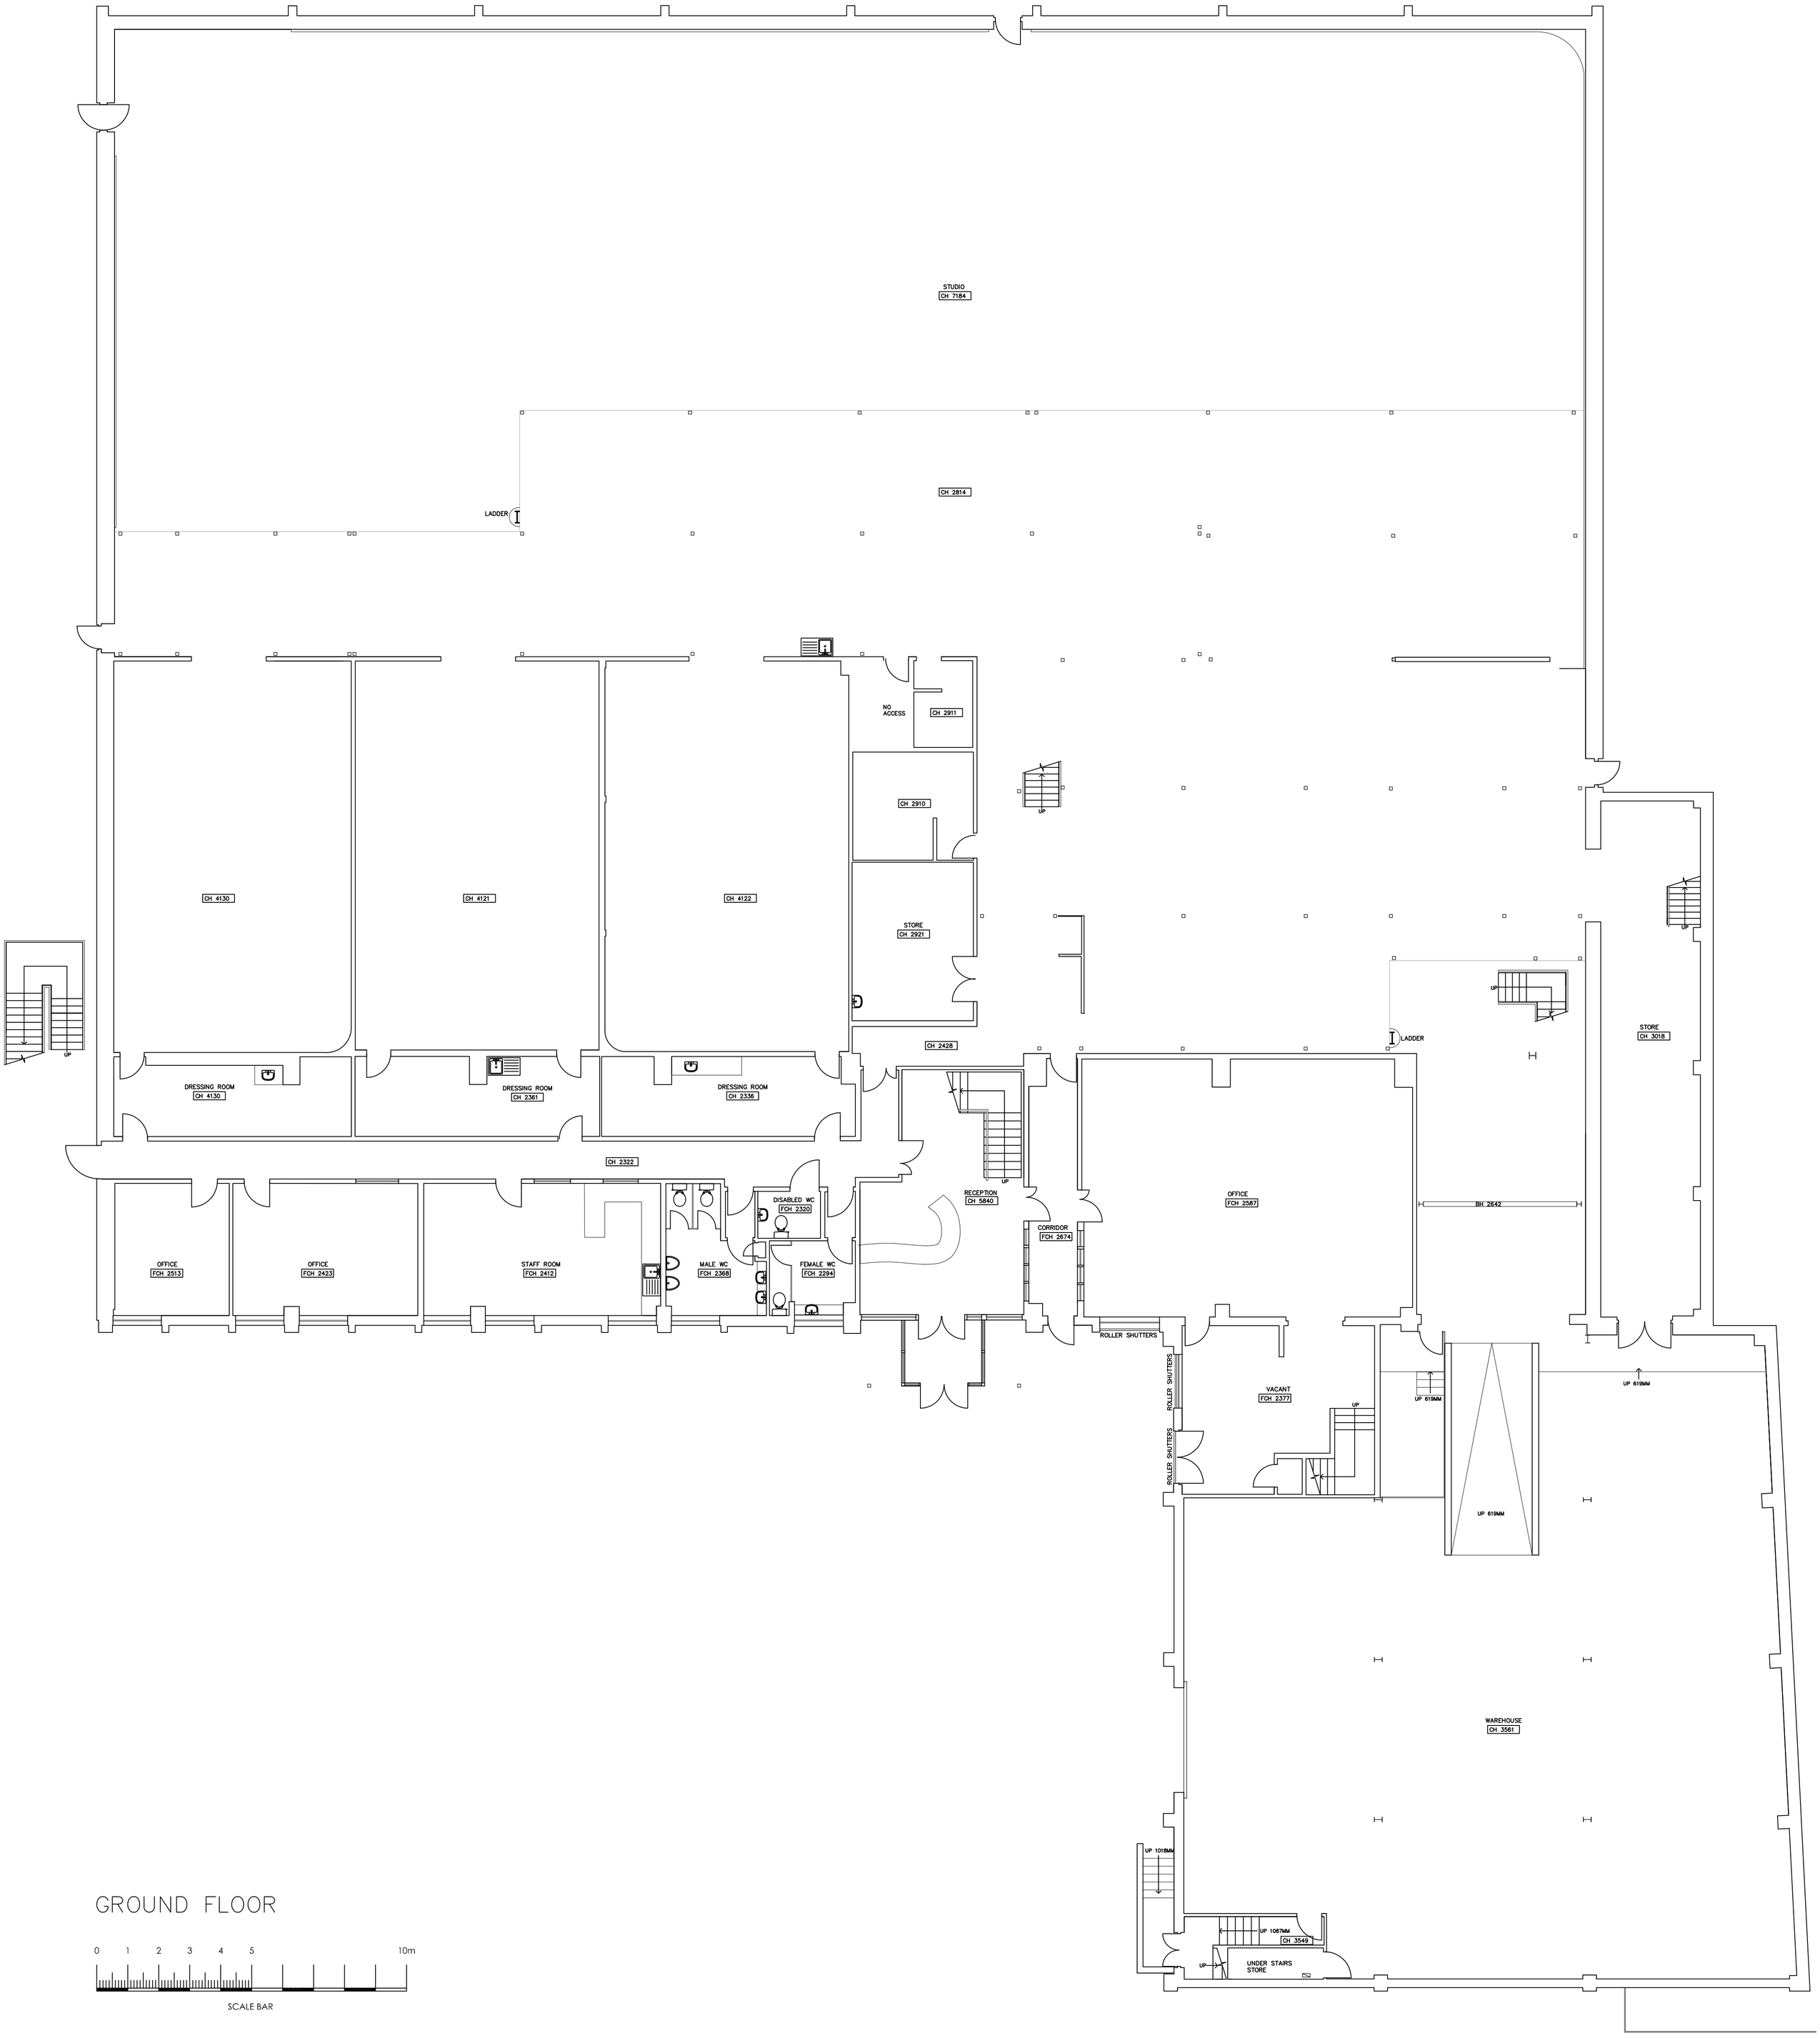



# GROUND FLOOR

0 1 2 3 4 5 10m

SCALE BAR

DESIGN INTENT DRAWING ONLY.
ANY CONSTRUCTION MUST COMPLY WITH ALL APPLICABLE BUILDING REGULATIONS.

ALL DIMENSIONS IN MM.


DK ARCHITECTS
t 0161 8501045
m 07814 024033
f 0845 8621625
e nadir@dkarchitects.net
w dkarchitects.net
a Sovereign House
Stockport Road
Cheadle, SK8 2EA


PROJECT:
CHANGE OF USE FROM B8 TO B2

ADDRESS:
58-60 HIGHER ARDWICK,
MANCHESTER, M12 6DA

DRG:
GROUND FLOOR PLAN

DRG STATUS:
PLANNING SUBMISSION

| | | | |
|---|---|---|---|
| DATE: | May 2012 | DRAWN: | MS |
| SCALE: | 1:100 | CHECKED: | ANK |
| SIZE: | A1 | DRG NO: | NK.242.01 |


COPYRIGHT © 2007 DK ARCHITECTS (MCR) LIMITED. ALL RIGHTS RESERVED.
REFER TO DIMENSIONS AND DO NOT SCALE.