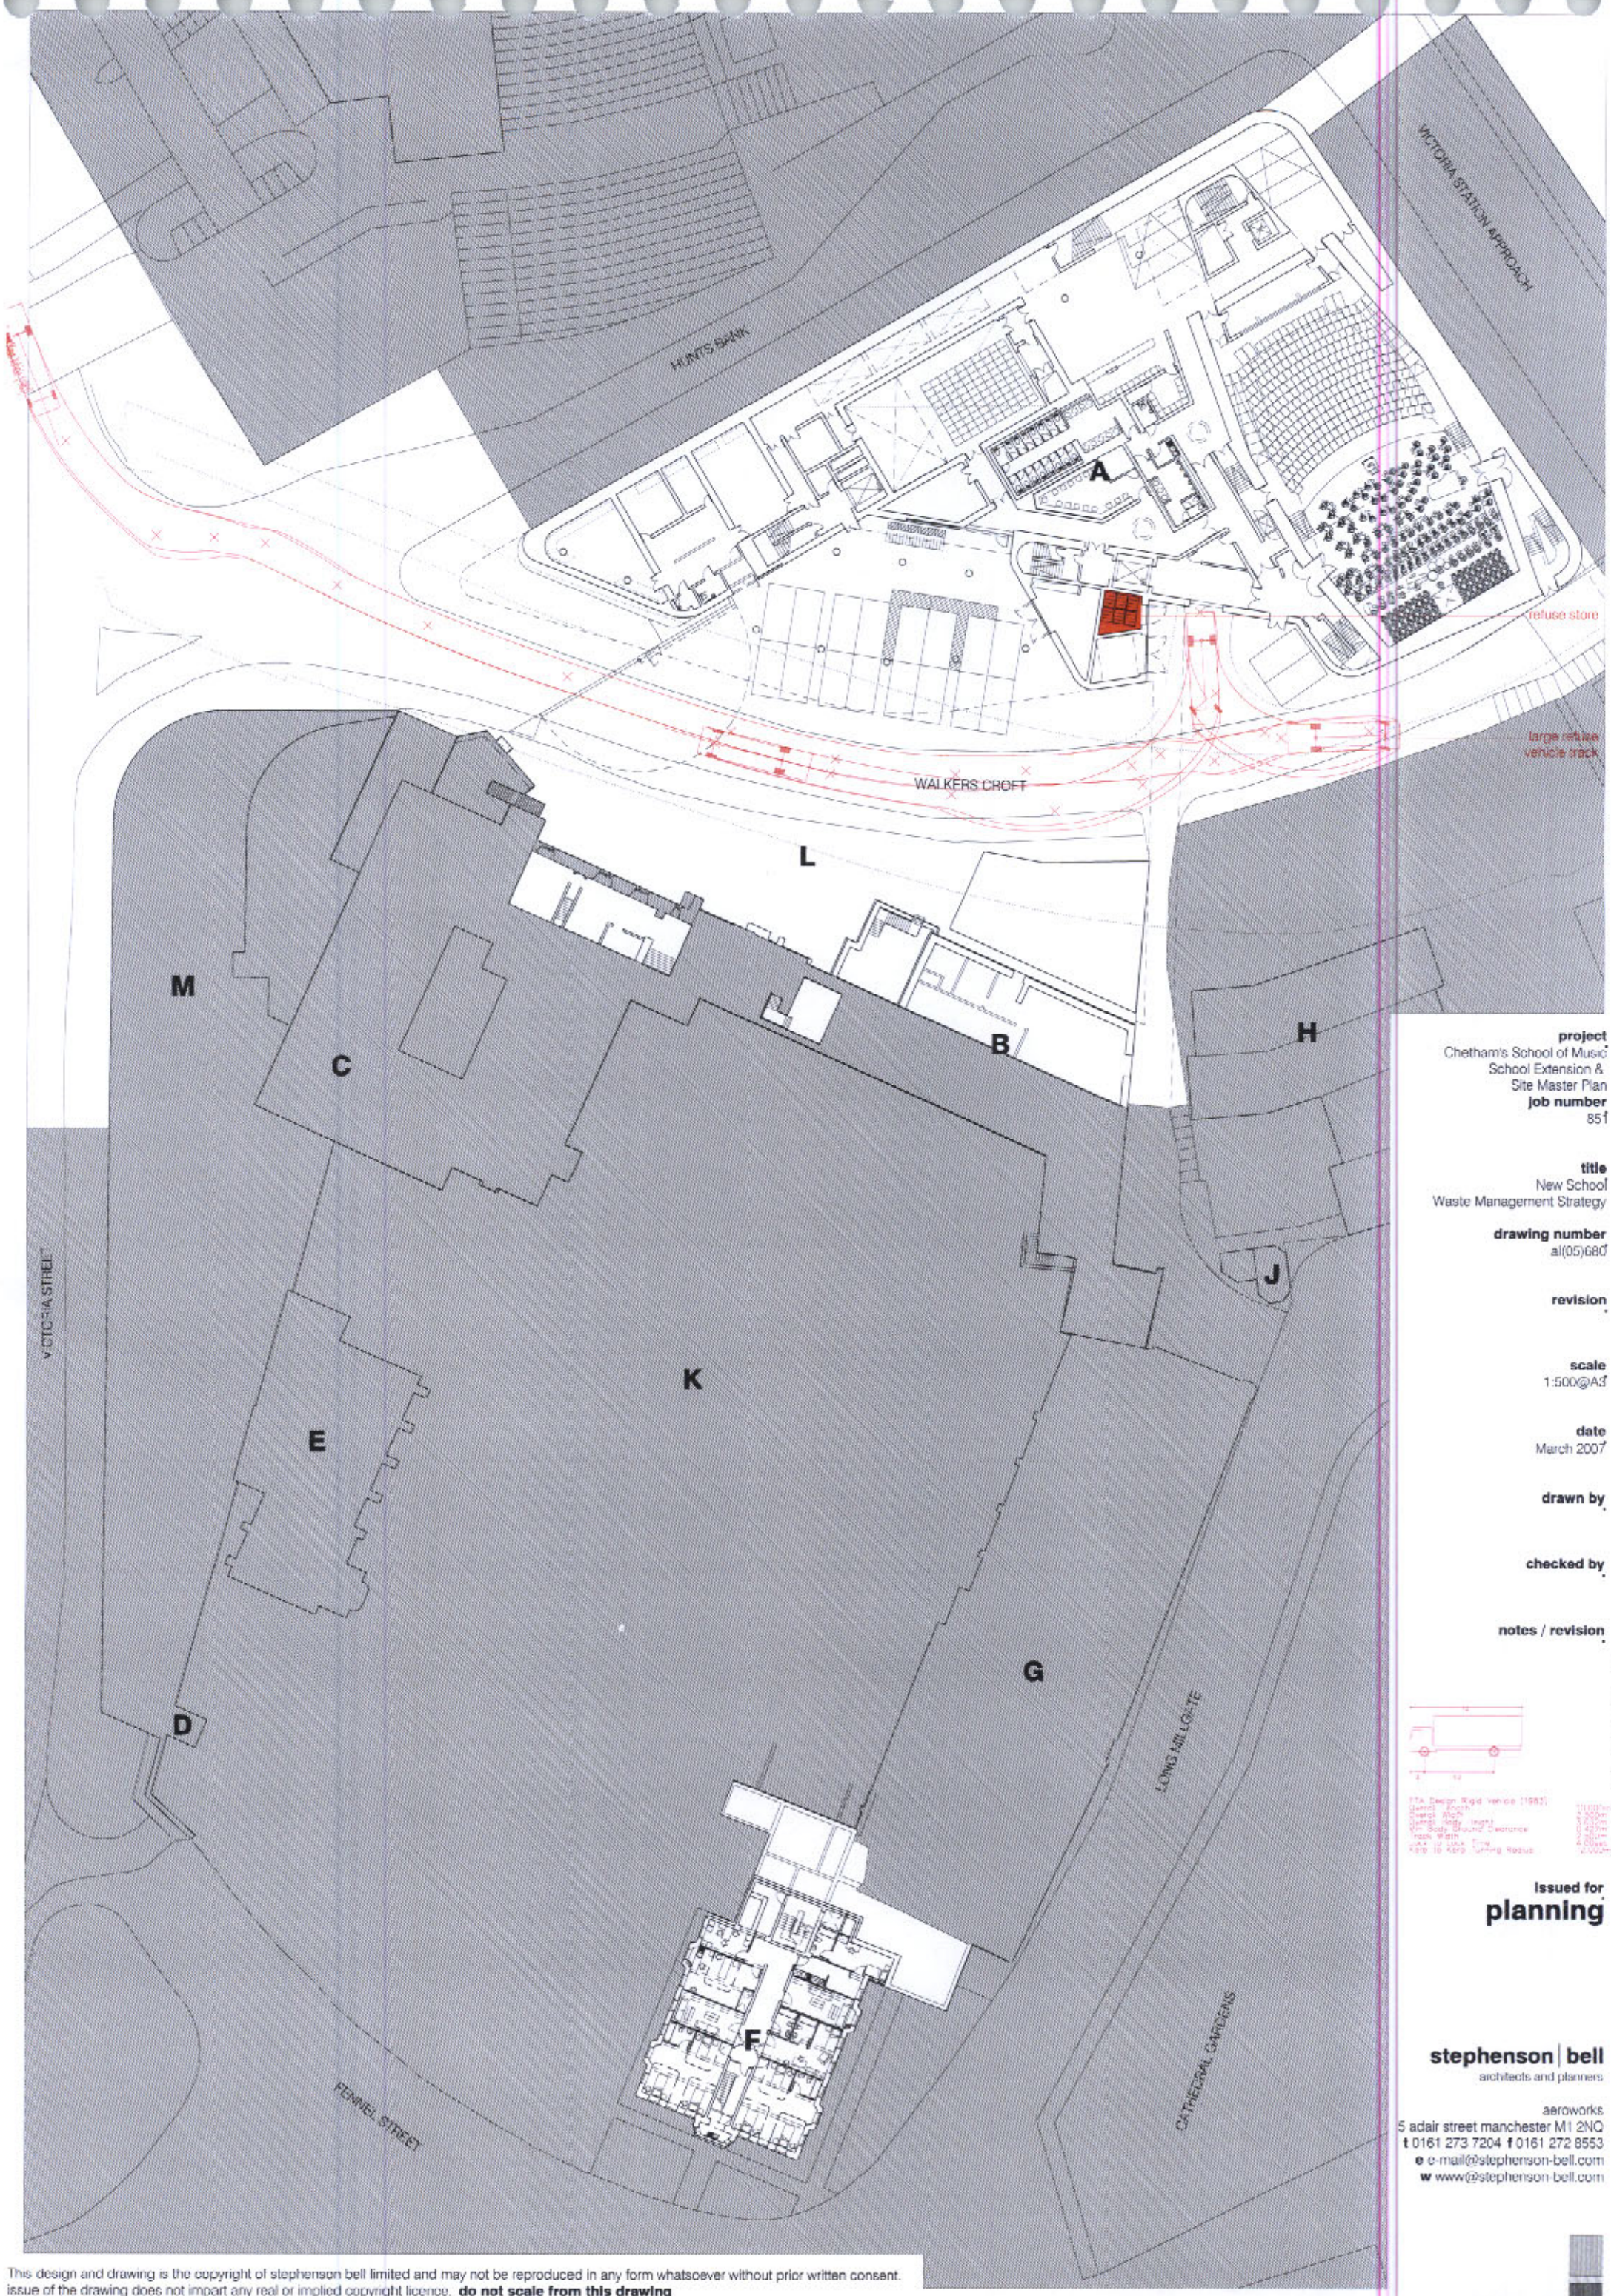

project
Chetham's School of Music
School Extension &
Site Master Plan
job number
851

title
New School
Waste Management Strategy

drawing number
al(05)680

revision

scale
1:500@A3

date
March 2007

drawn by

checked by

notes / revision

issued for
planning

stephenson | bell
architects and planners

aeroworks
5 adair street manchester M1 2NQ
t 0161 273 7204 **f** 0161 272 8553
e e-mail@stephenson-bell.com
w www@stephenson-bell.com

This design and drawing is the copyright of stephenson bell limited and may not be reproduced in any form whatsoever without prior written consent. issue of the drawing does not impart any real or implied copyright licence. **do not scale from this drawing**