
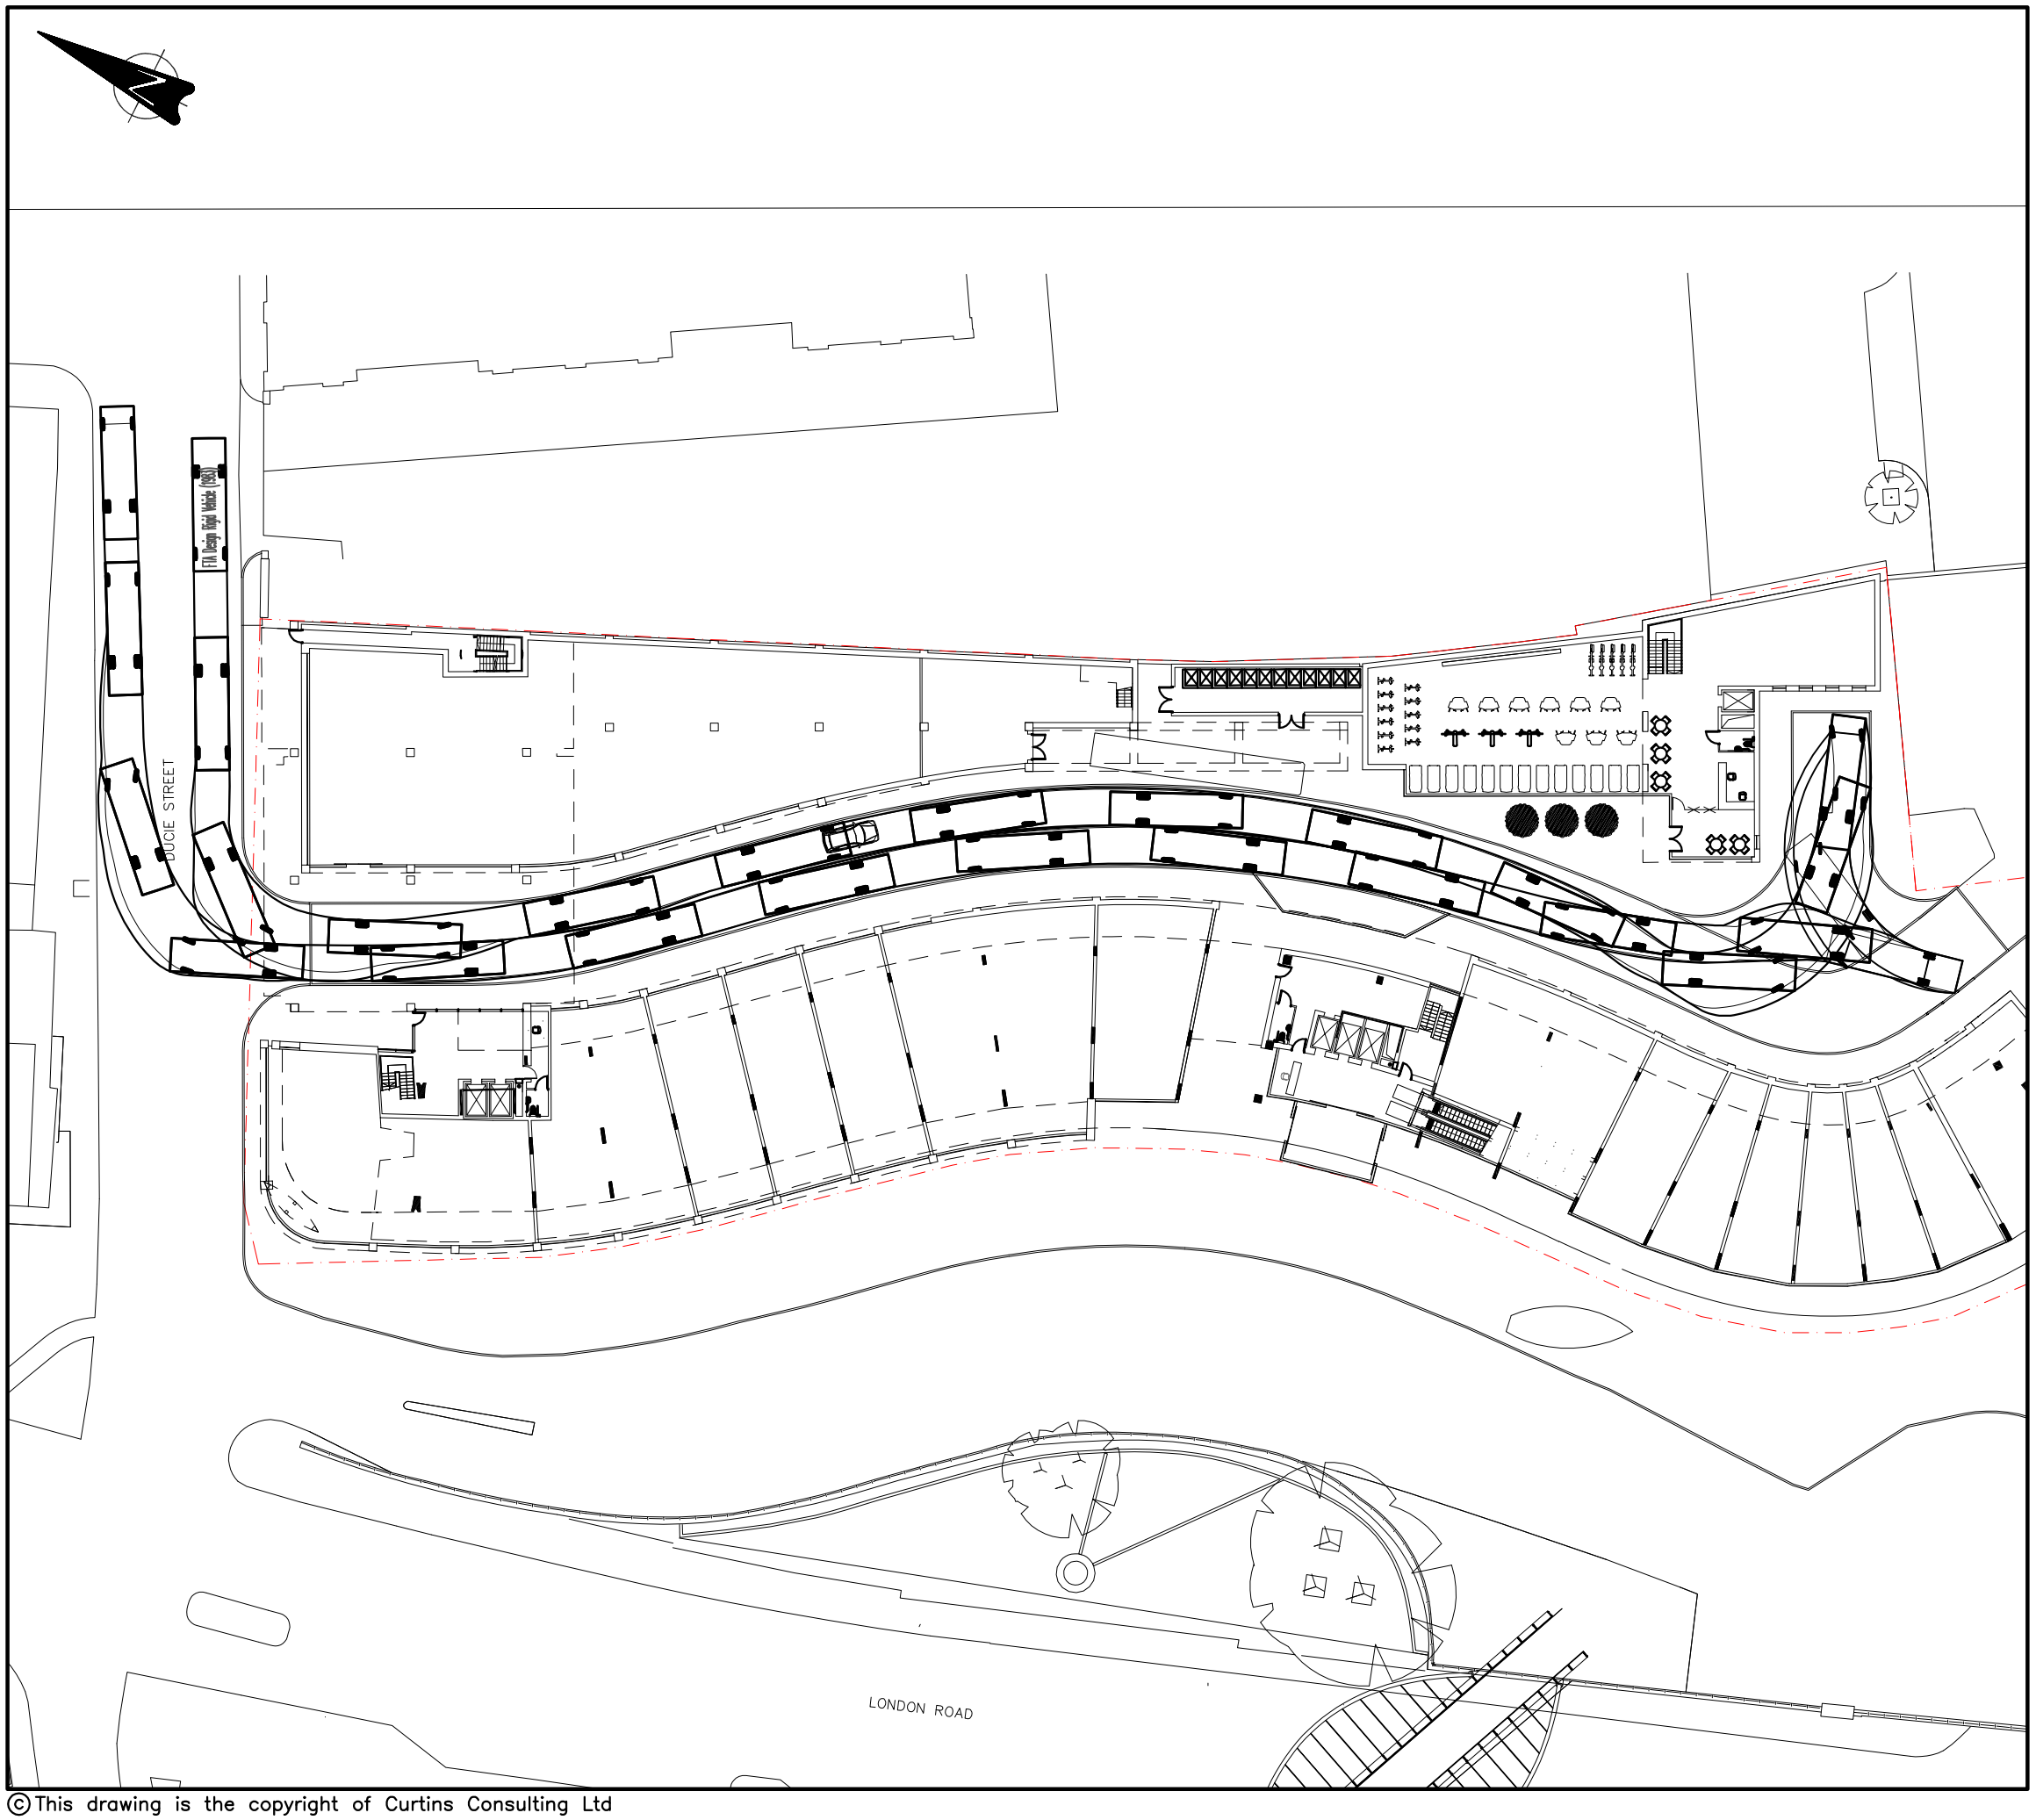


NOTES:

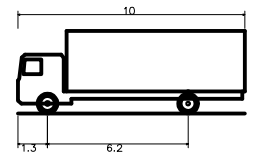

FTA Design Rigid Vehicle (1983)	
Overall Length	10.000m
Overall Width	2.500m
Overall Body Height	3.632m
Min Body Ground Clearance	0.427m
Track Width	2.500m
Lock to Lock Time	4.00 sec
Kerb to Kerb Turning Radius	12.000m

Rev:	Description:	Date:	By:	Chkd:

curtins consulting

Curtins Consulting Ltd
10 Oxford Court, Bishopsgate, Manchester, M2 3WQ
t: 0161 236 2394
e: manchester@curtins.com www.curtins.com

Structures • Civils • Environmental • Infrastructure • Transport Planning • Health & Safety • Dispute Resolution
Birmingham • Bristol • Cardiff • Douglas • Edinburgh • Kendal • Leeds • Liverpool • London • Manchester • Nottingham

Status: INFORMATION

Project: THE GATEWAY

Drg Title: SWEPT PATH ANALISYS RIGID VEHICLE

Scale:	Size:	First Issue:	Drawn:	Checked:
1:500	A3	17.08.2011	RB	DS

Drg No: 90013 / SKETCH 2

Rev: -

© This drawing is the copyright of Curtins Consulting Ltd