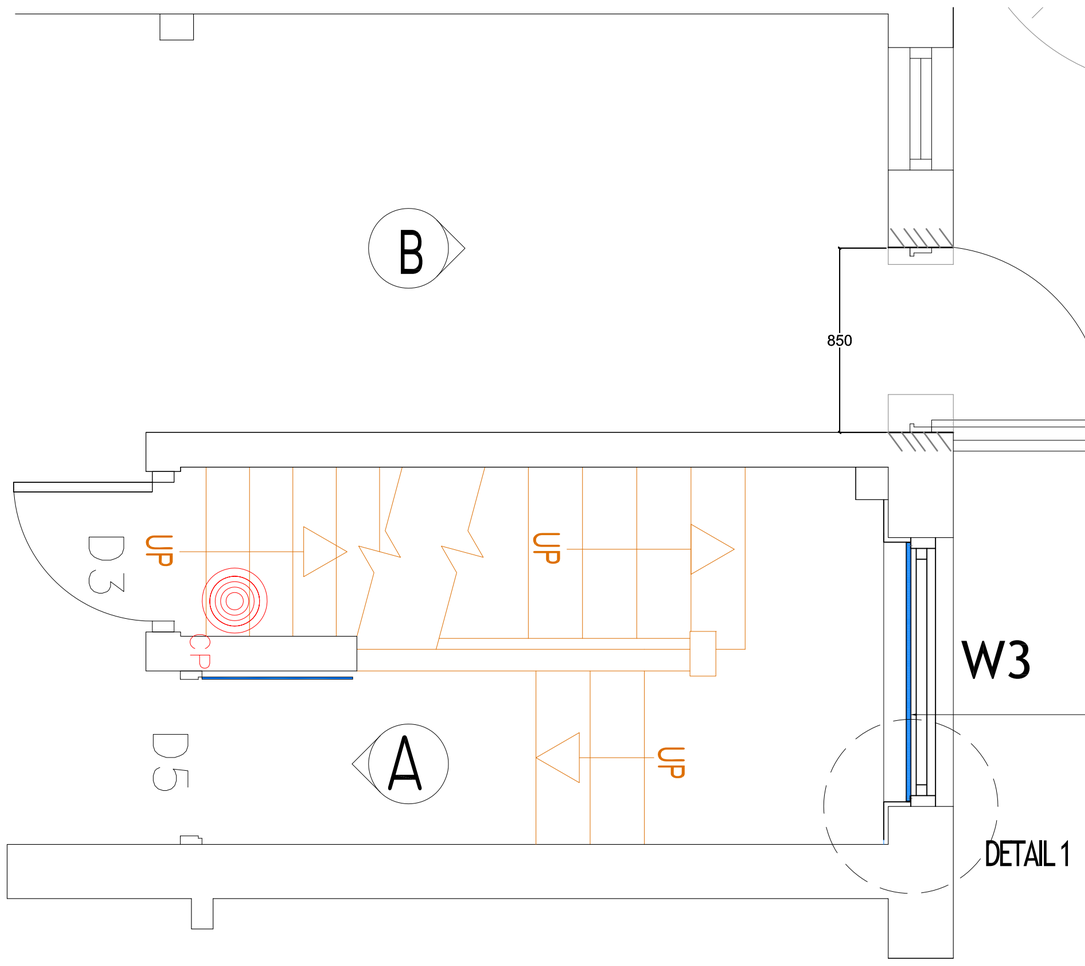

PLAN 1:20

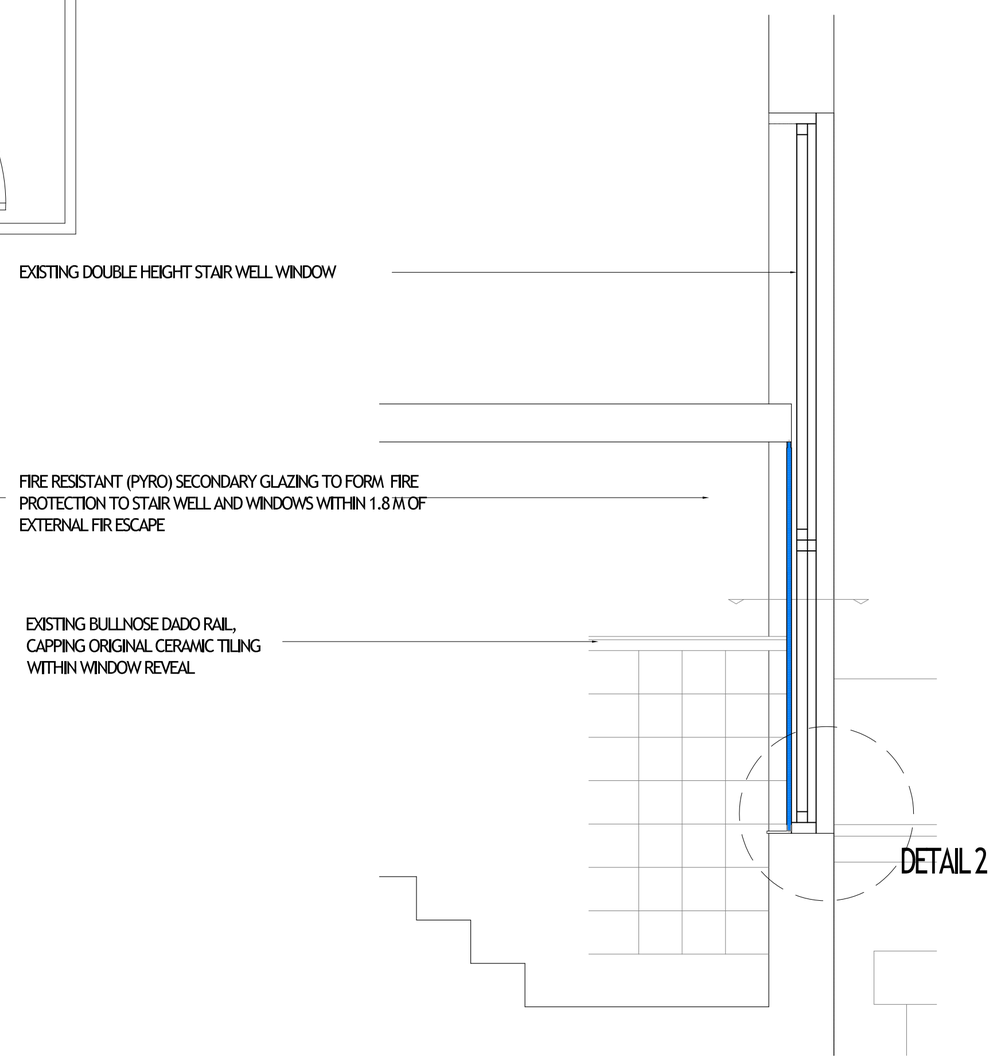

SECTION 1:20

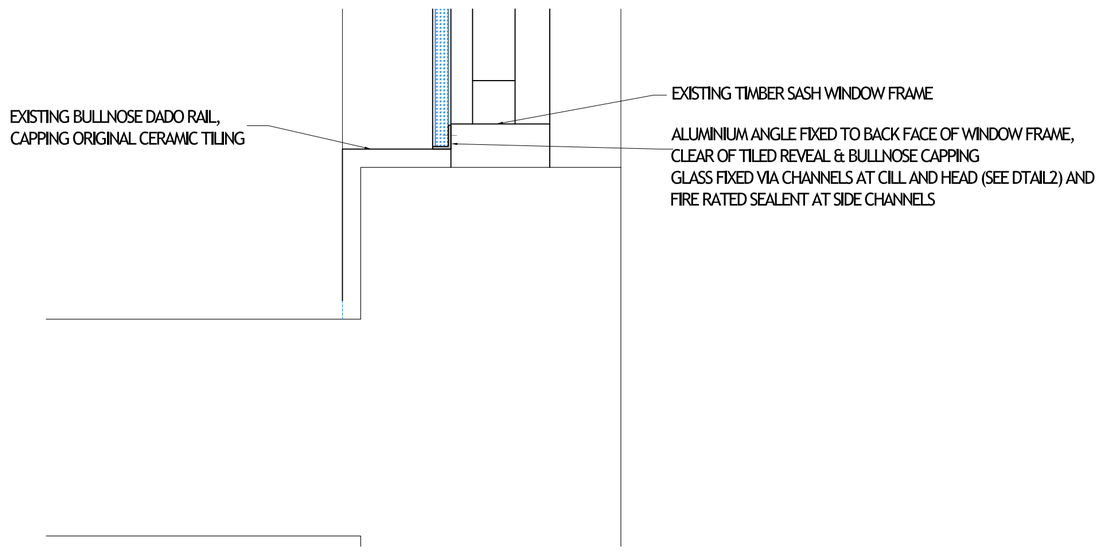

PLAN DETAIL 1
1:5

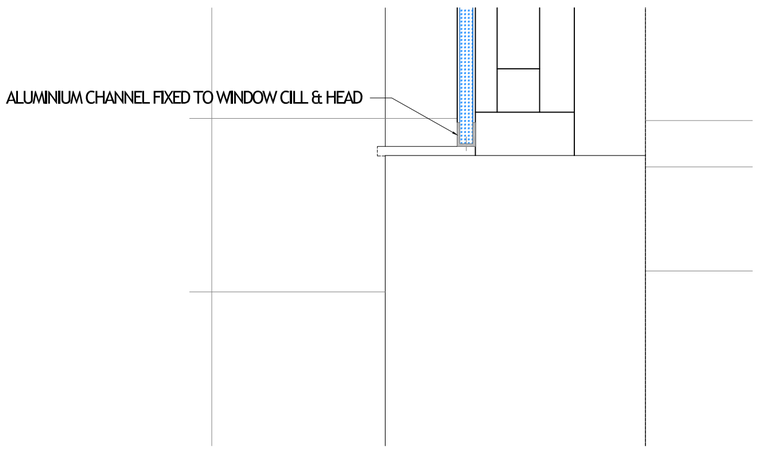

DETAIL 2 (VERTICAL SECTION)
1:5

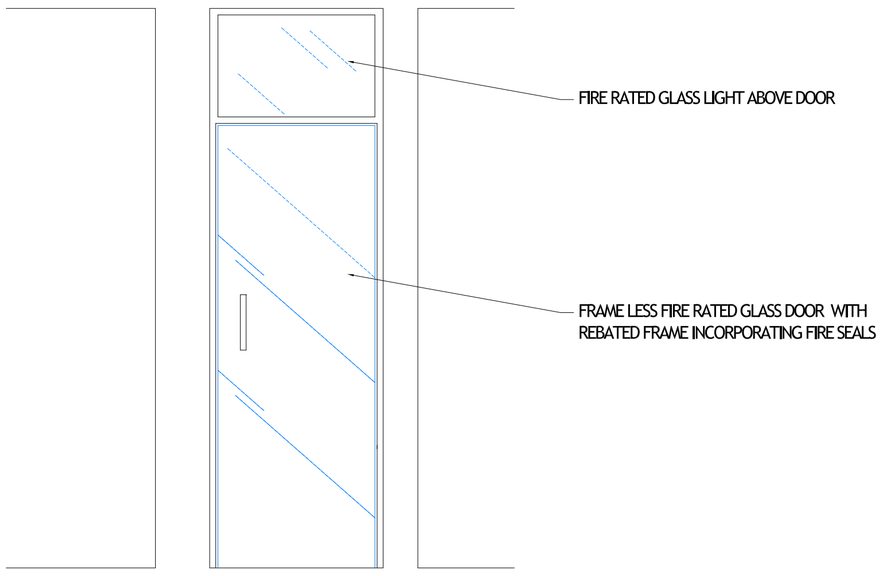

VIEW A
OF GLAZED FIRE DOOR
1:20

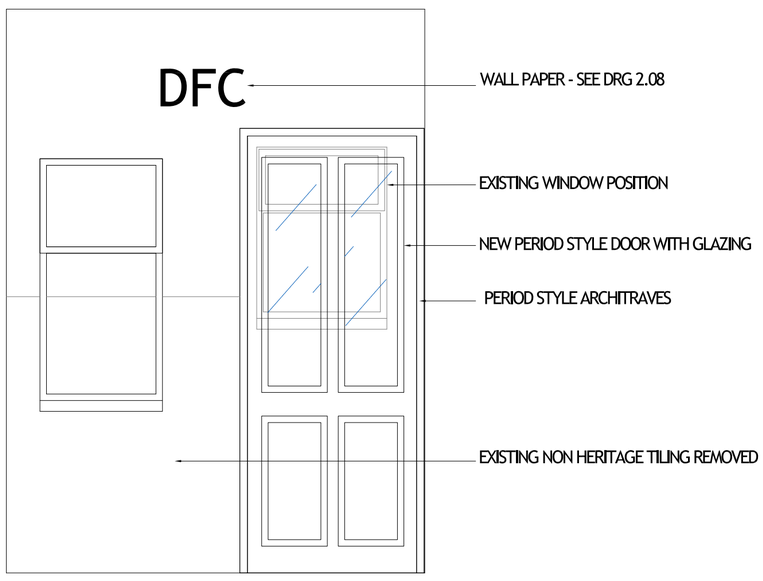

VIEW B
OF ESCAPE DOOR
1:20

Revision
A 20,4,12 N Elevation of escape door/wall added

All levels and dimensions must be checked on site by contractor prior to commencement of works. Any variations must be reported to Philip Millson Architecture.

All information hereon in is the copyright of Philip Millson Architecture Limited. Copying in full or in part is forbidden without the written permission from Philip Millson Architecture Limited.

Scale [M]

Drawing Status: Approval ☐ Tender ☒ Construction ☐ Information ☐ Preliminary ☐ As Built ☐

1:50 8m
1:20 3.2m

Client: A

pma Philip Millson Architecture
Architecture / Interior Design / Planning / Project Management / Surveying / Sustainability / Conservation
Philip Millson Architecture Limited, Hyde Park House, Cartwright Street, Newton, Hyde, Cheshire, SK14 4EH also in Christchurch, New Zealand
T: +44(0)161 367 2320 F: +(0)161 367 7322 W: philipmillsonarchitecture.co.uk E: info@philipmillsonarchitecture.co.uk Registered in Cardiff No 2170580

Project Title: The Britons Protection, 50 Great Bridgwater Street, Manchetser, M1 5LE

Drawing Title: Internal fire escape work

Drawing Number: 1629 - 2.06

Revision: A

Drawn: Md | Checked: | Date: APRIL 2012 | Scale: ~@A1