PLANNING
ACK'D
REPLIED
RECD 28 APR 2008



FRONT 1:100 proposed.



SIDE



REAR

steps removed & new window reinstated to match original



FRONT 1:100. existing.



SIDE.



REAR.

Proposed kitchen extension. 35 SPATH ROAD. DIDSBURY M20 2AP

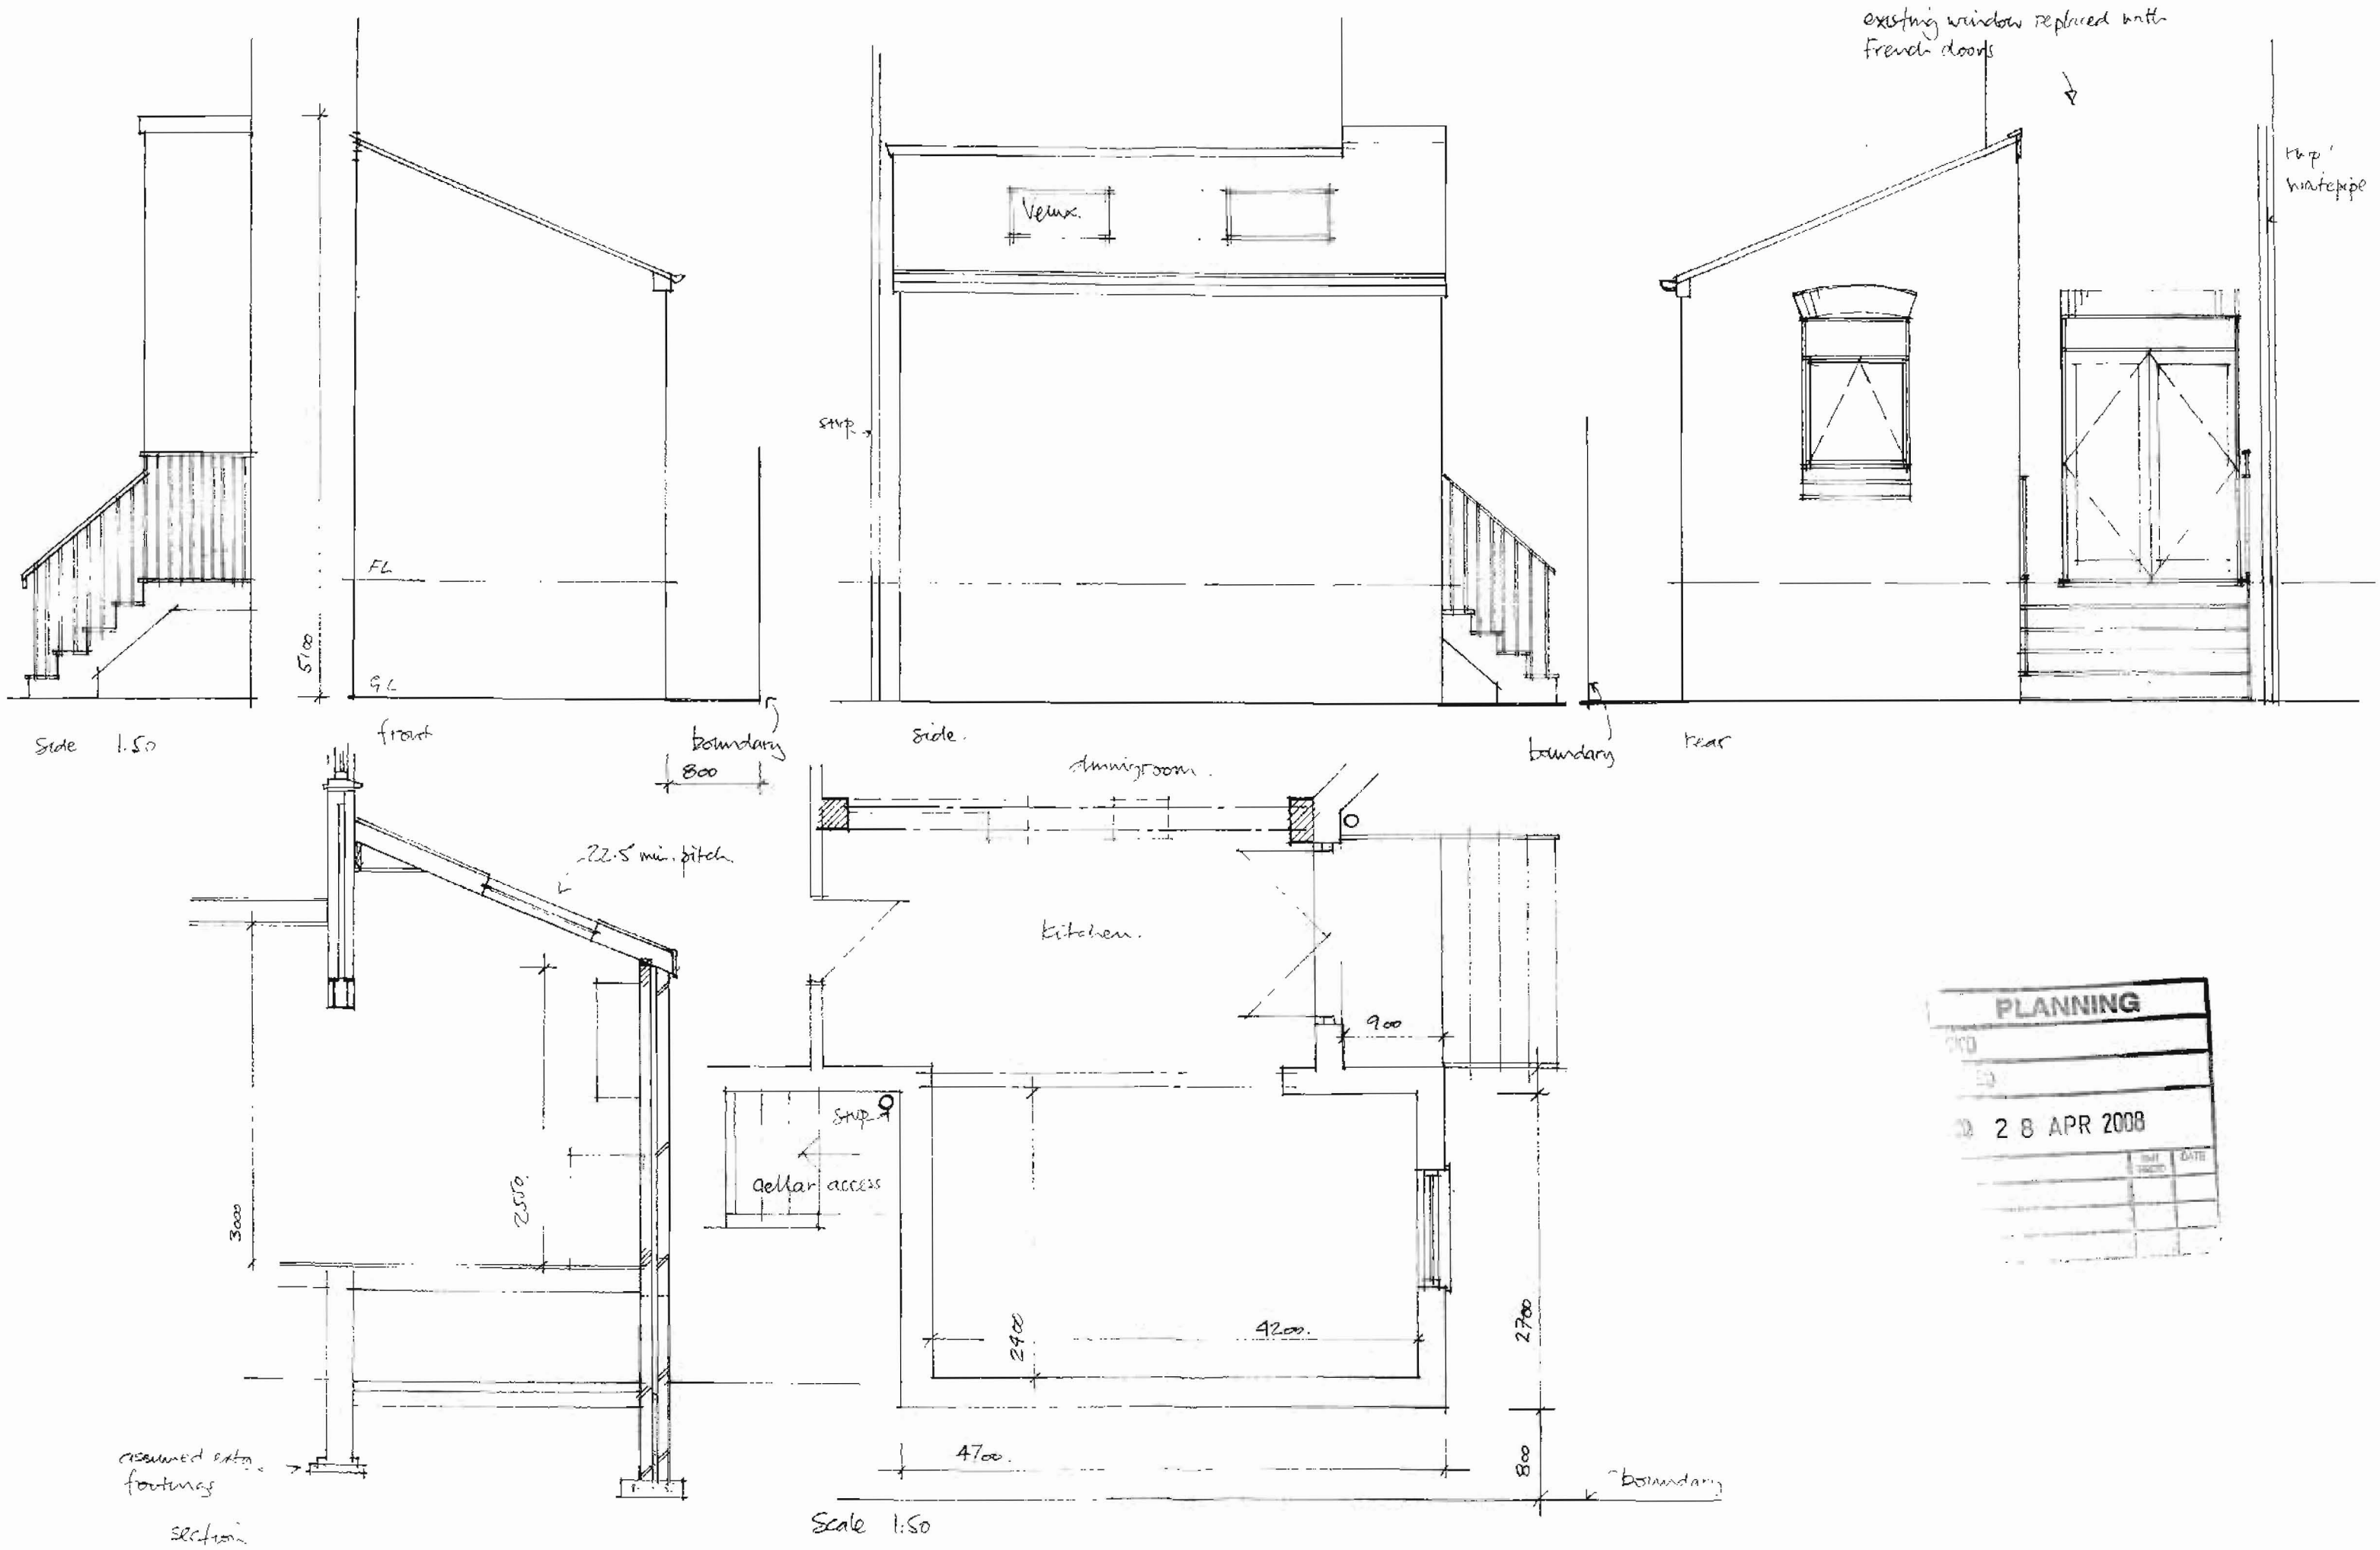

PLANNING
2 8 APR 2008

proposed kitchen extension 35 [illegible] ROAD, DIDSBURY M20 [illegible]