


These drawings are for planning and building regulations purposes only, do not Scale- If in doubt Ask.

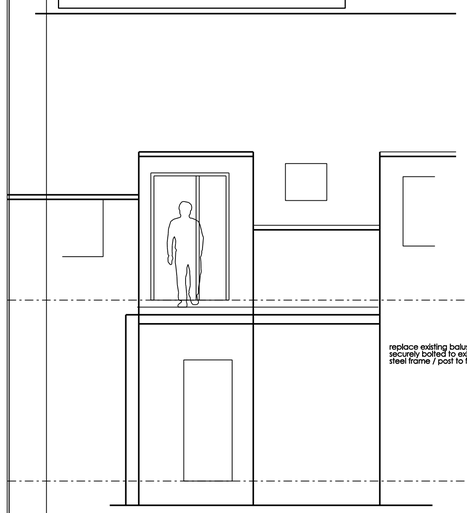


EXISTING REAR ELEVATION

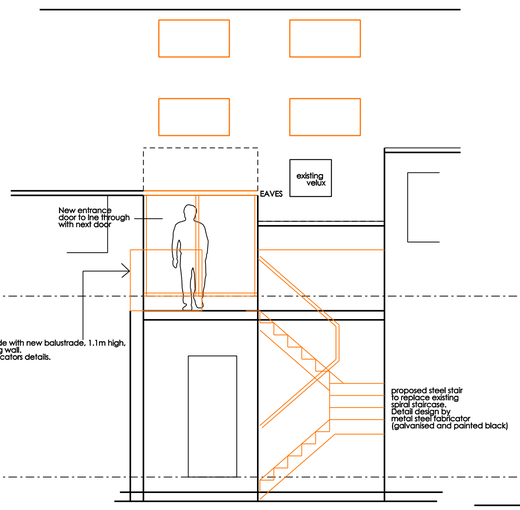


PROPOSED REAR ELEVATION

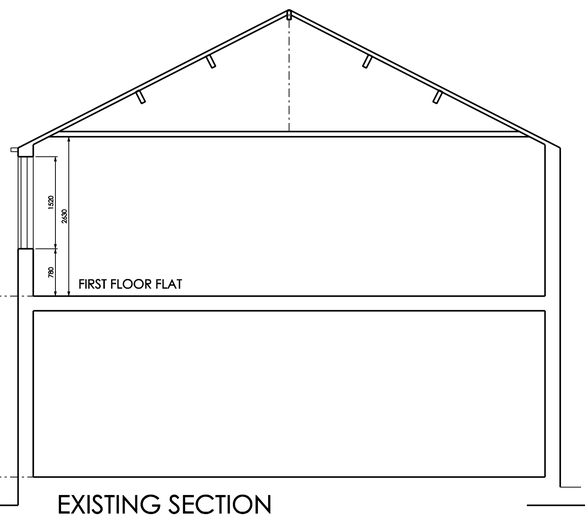


EXISTING SECTION

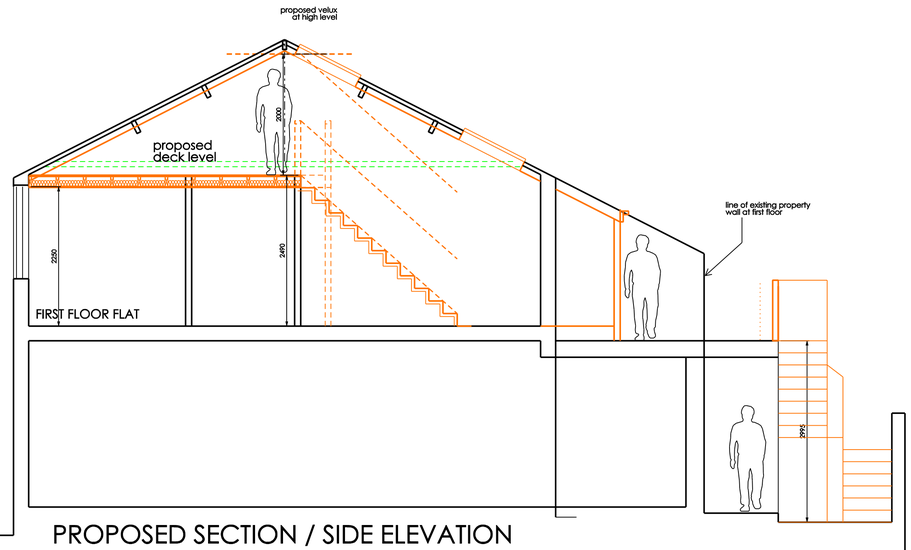

PROPOSED SECTION / SIDE ELEVATION

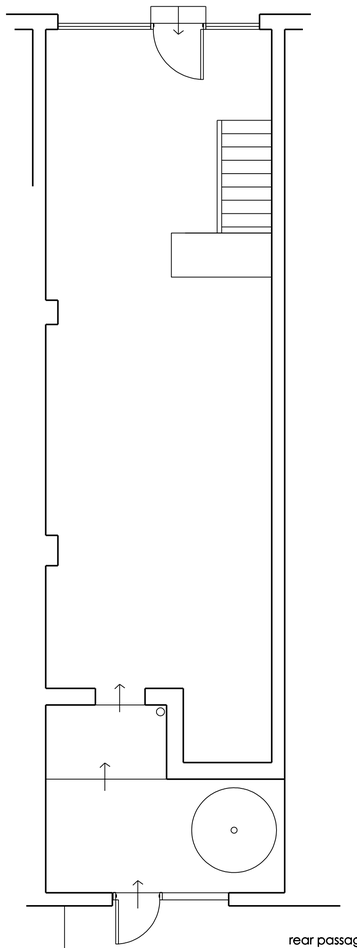

EXISTING GROUND FLOOR PLAN

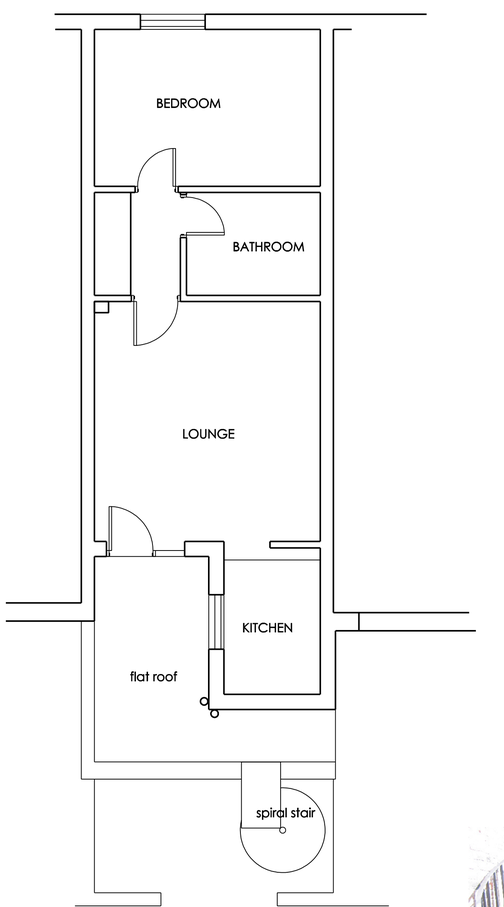

EXISTING FIRST FLOOR PLAN



rear elevation photo
of flat entrance / adjoining owner




front elevation




rear staircase / corridor




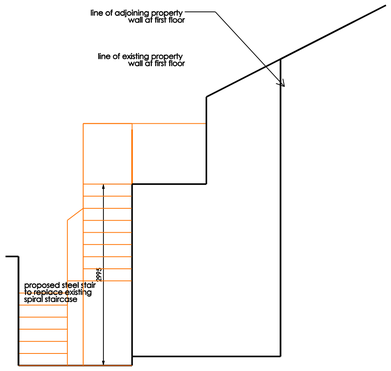

SIDE ELEVATION

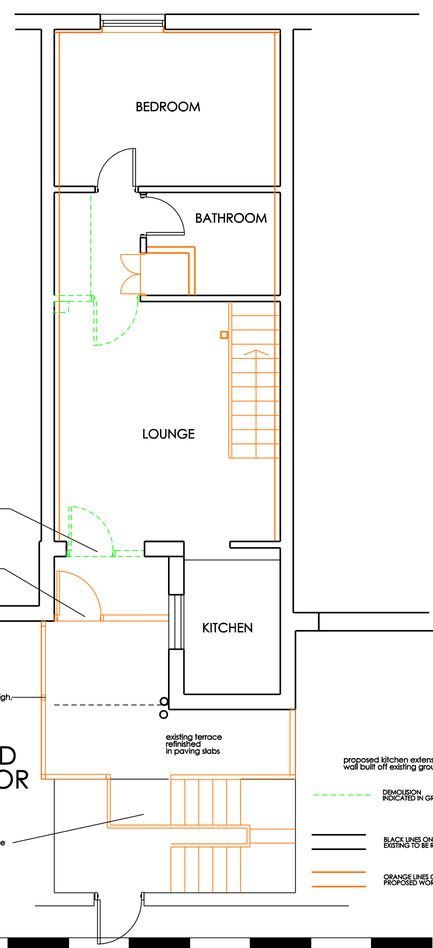

PROPOSED FIRST FLOOR PLAN

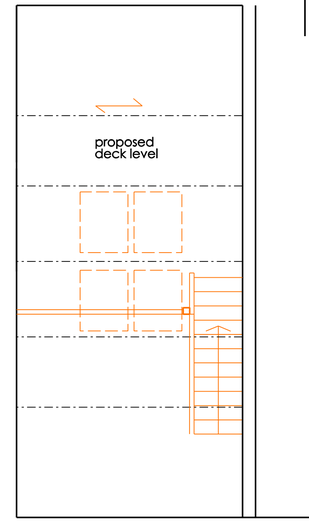

proposed kitchen extension wall built off existing ground floor wall

DEMOLISION INDICATED IN GREEN DOTTED

BLACK LINES ON PLAN INDICATE EXISTING TO BE RETAINED.

ORANGE LINES ON PLAN INDICATE PROPOSED WORKS.

0m 1m 2m 3m 4m 5m 6m 7m 8m 9m 10m

PROPOSED ALTERATIONS TO
6 ALBERT HILL STREET, DIDSBURY,

Drwg. No:
2008 / 18 / 01 LOFT & ENTRANCE EXTENSION REV A

Date : JULY 2008 Scale 1:50 @ A1

m t architectural consultants limited



24 Martin Close
Denton
Manchester
M34 3BG

TEL : 0161 292 3353
Mobile: 07986 453541
email : mark@mtarchitectural.co.uk
website : www.mtarchitectural.co.uk