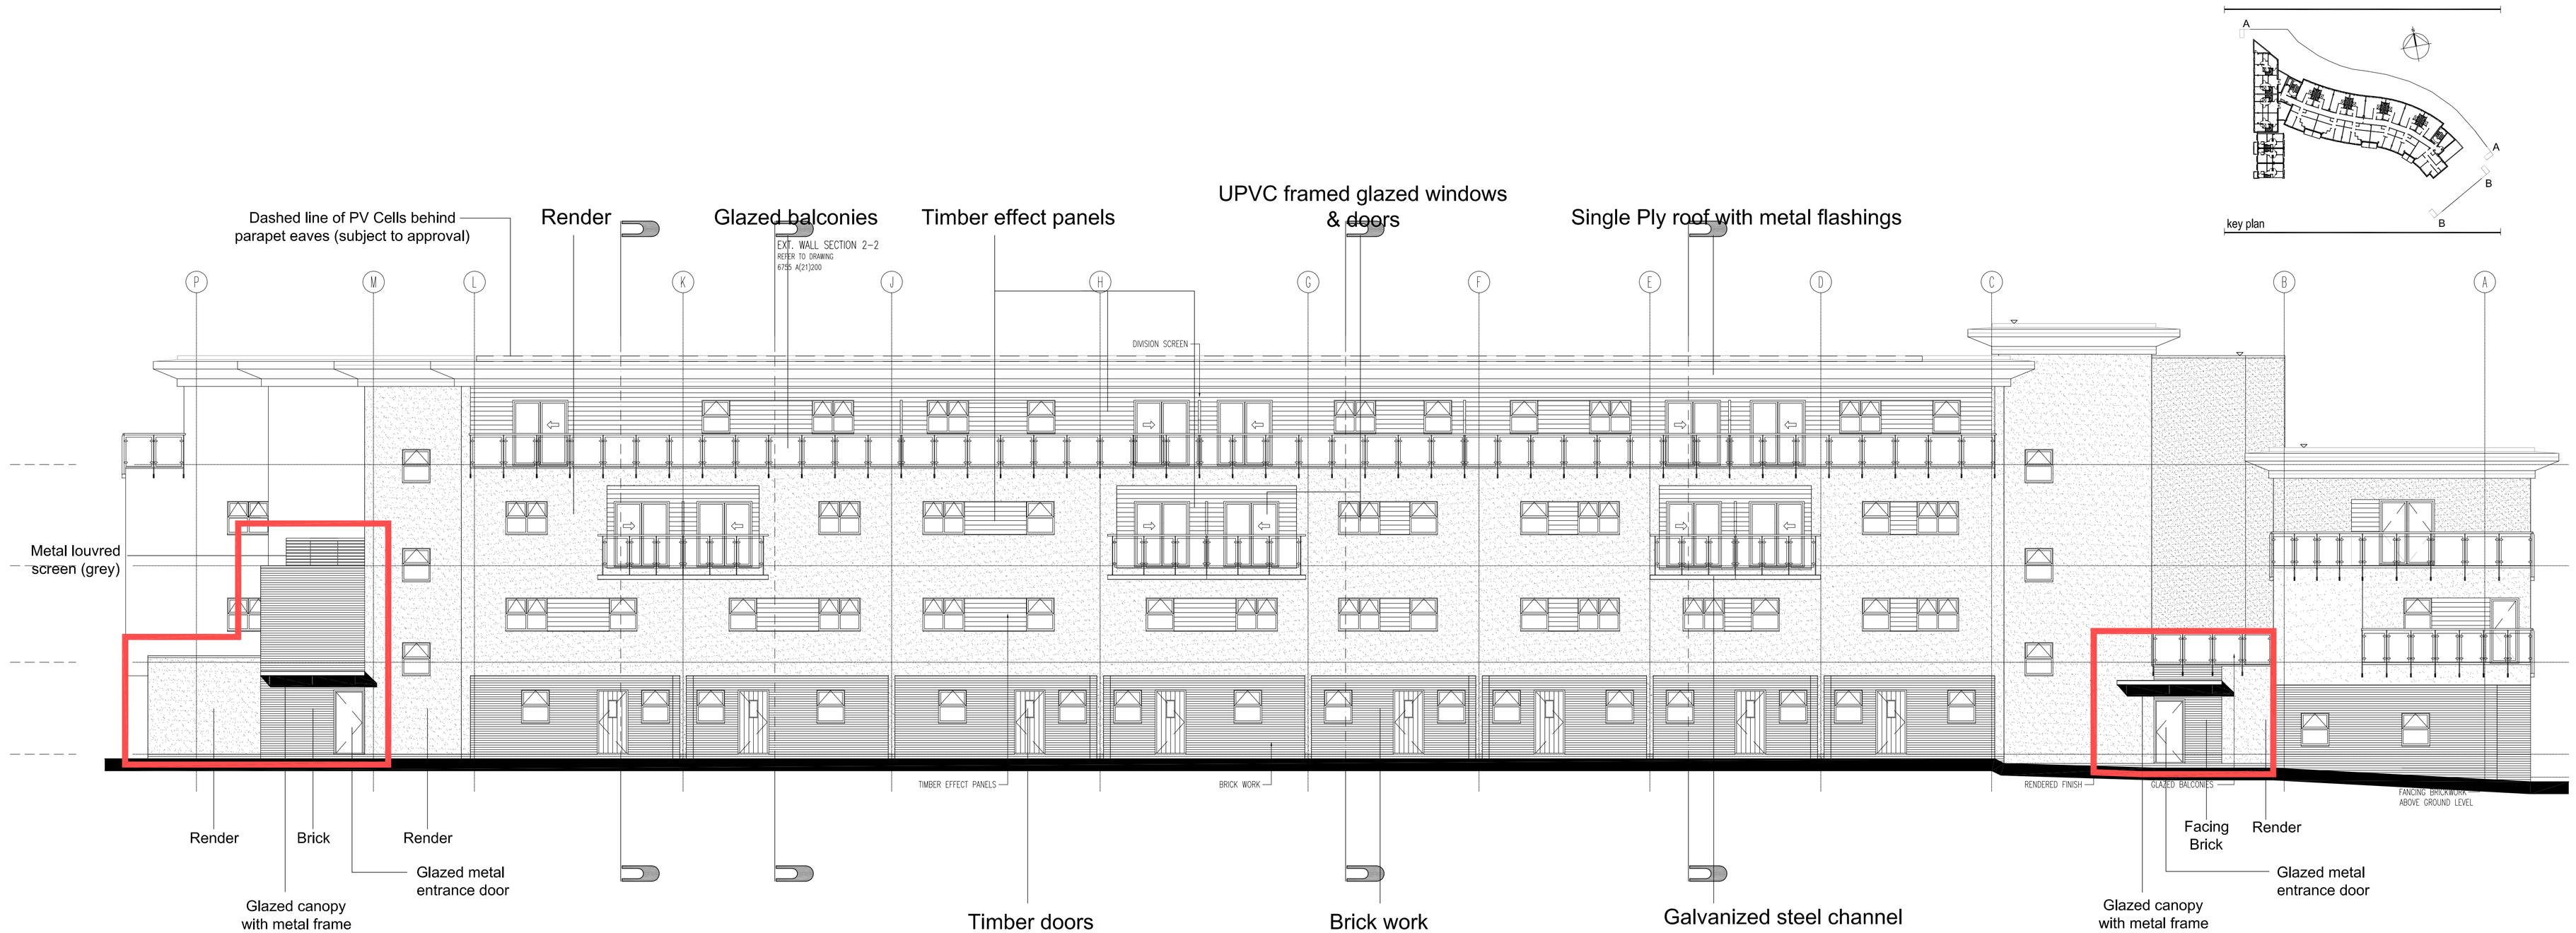

Elevation AA (Spine Road)

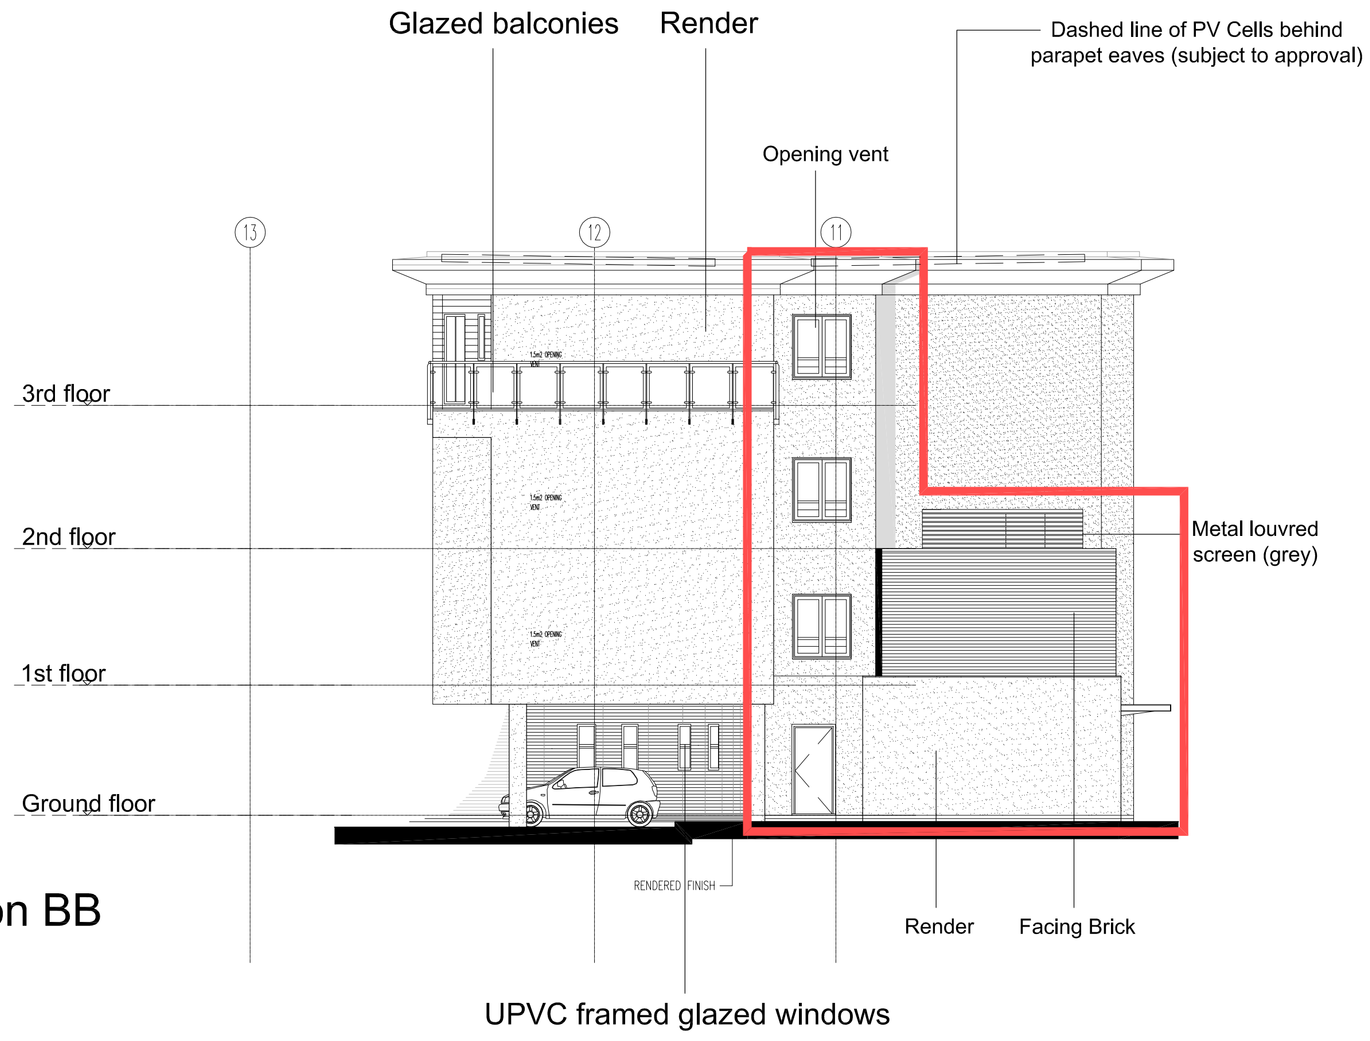

Elevation BB

NOTE: PV CELL LAYOUT TO ROOF SUBJECT TO A SEPARATE PLANNING APPLICATION

LEACH RHODES WALKER
ARCHITECTS

MAINE ROAD
PHASE 9

PHASE 9 EXTENSION
PROPOSED ELEVATIONS AA & BB

Drn By: LA Auth By: CJG Date: 05.02.10
Drg No: 6755/L(00)36 1:100@A1/1:200@A3 Rev: A

LEACH RHODES WALKER
Riverside Manchester M3 5AA
t: +44 (0) 161 833 0211 f: +44 (0) 161 832 7757
e: info@lrw.co.uk www.lrw.co.uk