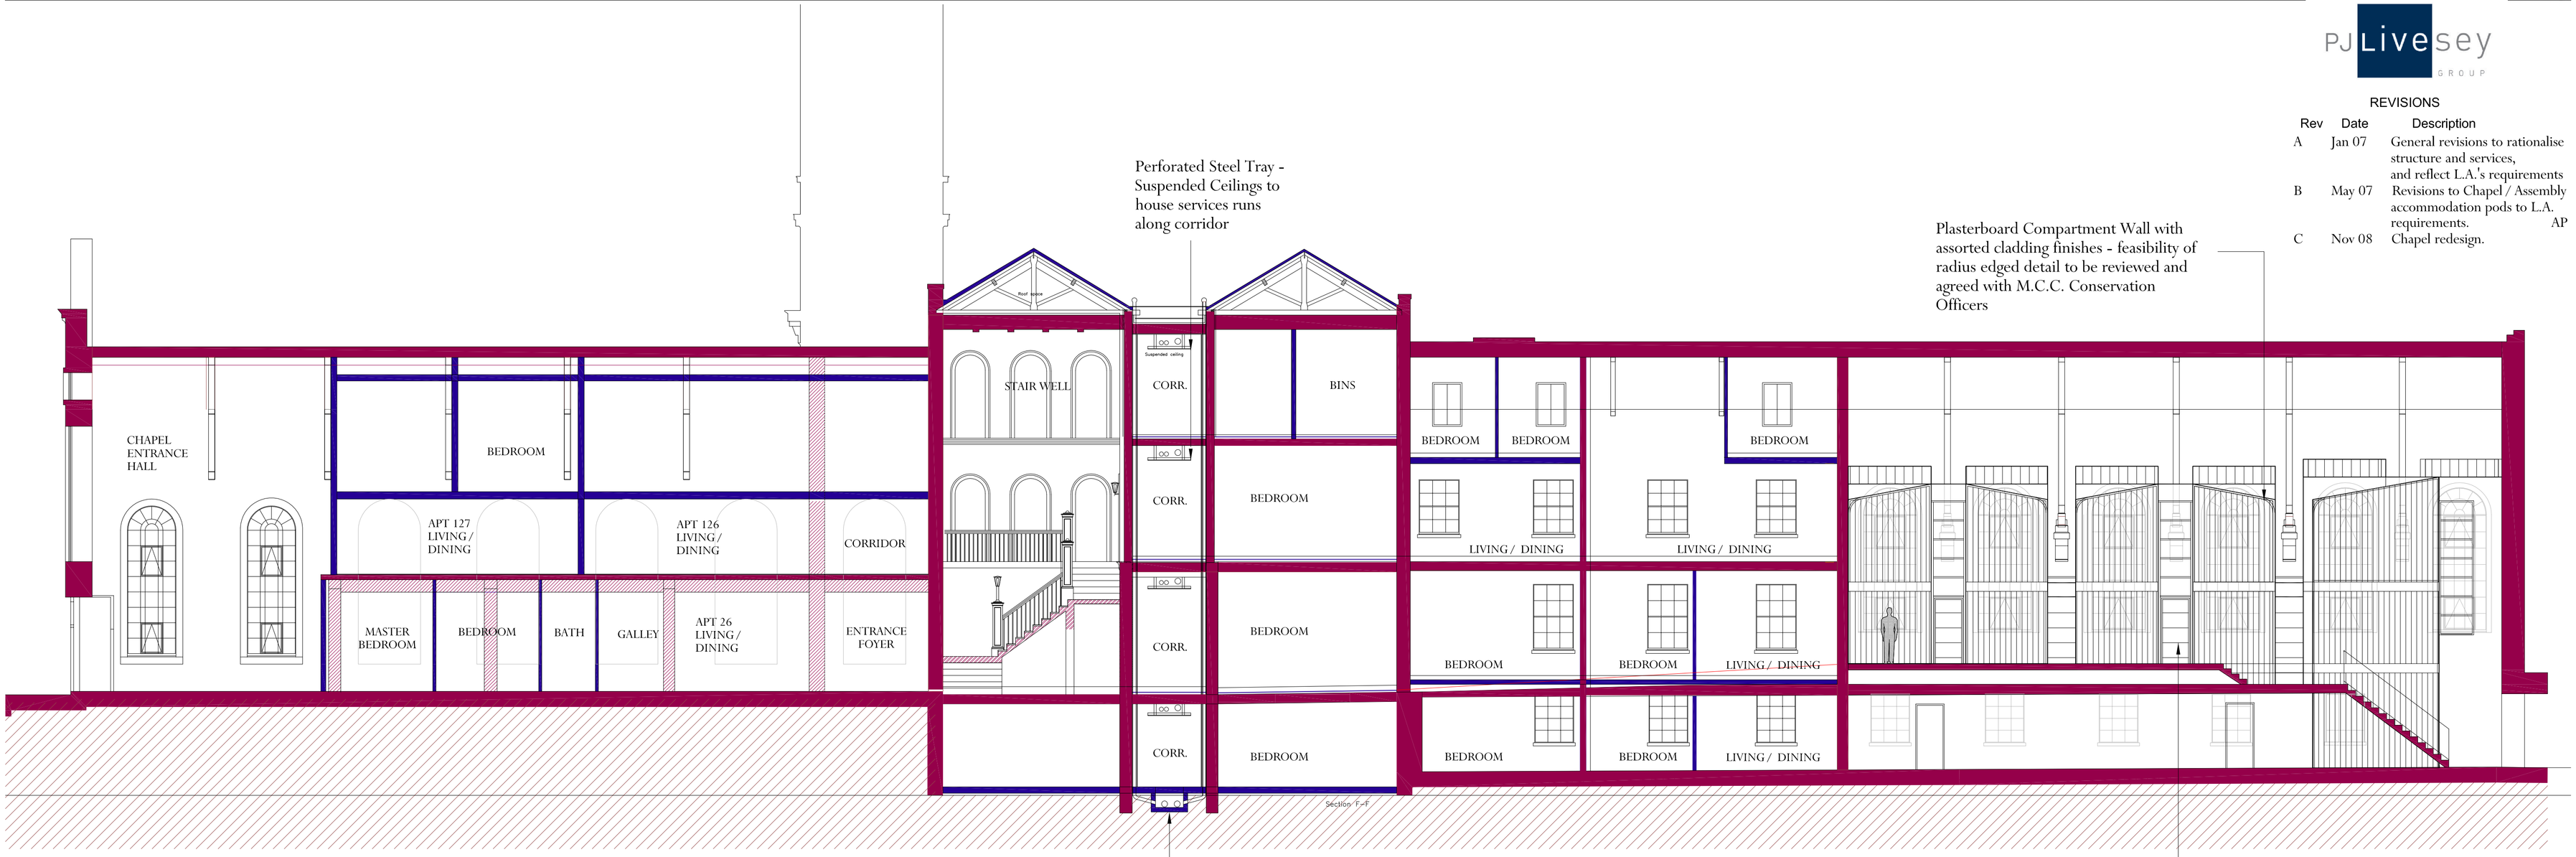

SECTION C-C

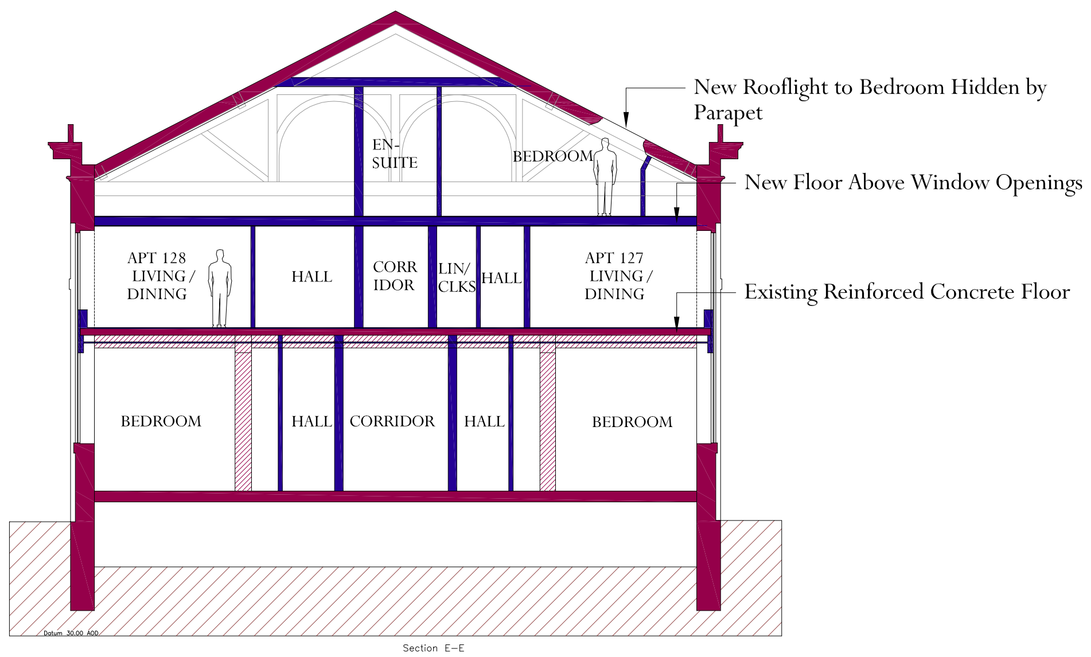

SECTION A-A

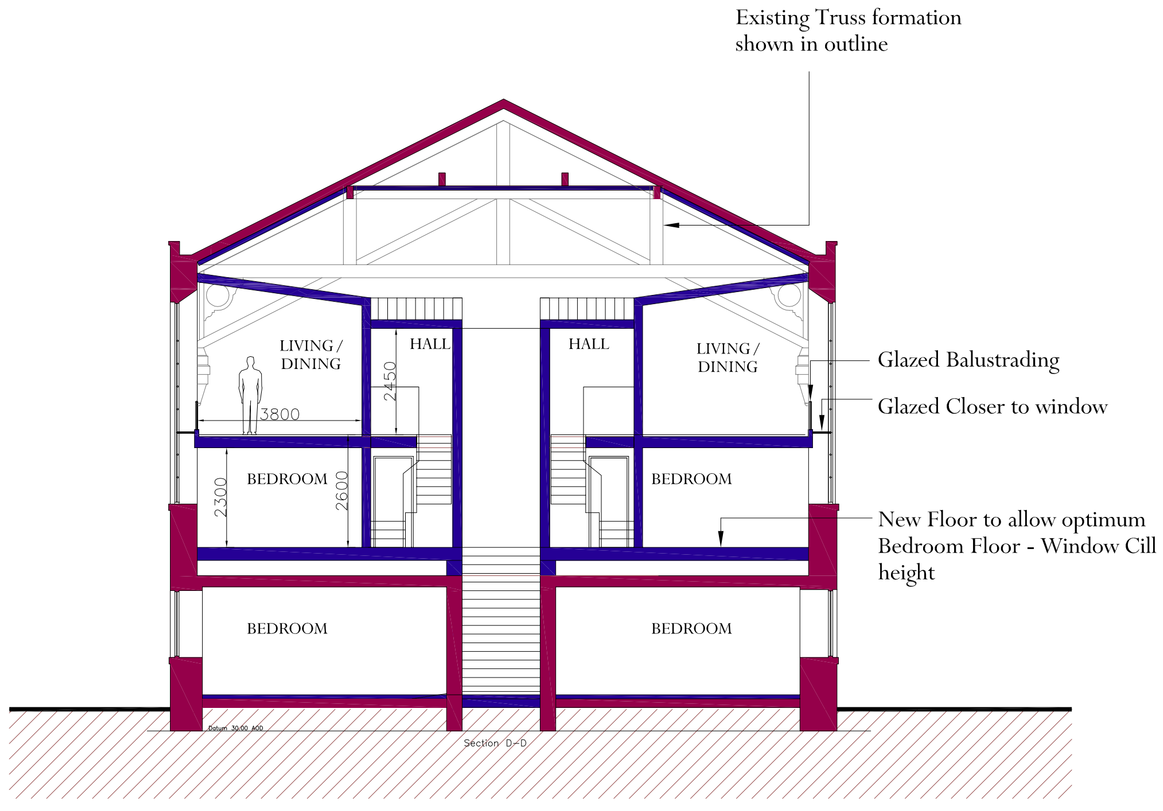

SECTION B-B

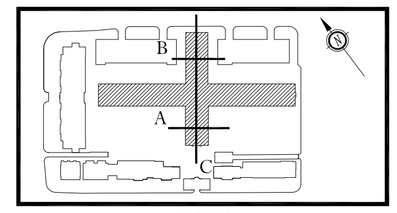

PJ Livesey GROUP

REVISIONS

Rev	Date	Description
A	Jan 07	General revisions to rationalise structure and services, and reflect L.A.'s requirements
B	May 07	Revisions to Chapel / Assembly accommodation pods to L.A. requirements. AP
C	Nov 08	Chapel redesign.

WARNING
Dimensions must not be scaled from this drawing. Dimensions required are to be obtained from the drawing office

Main Building Sections A-A, B-B & C-C As Proposed

063/1312C

Scale 1:200@A1 Date Jan. 06
Drawn A.M/A.P/J.W Checked W.B.

Former Withington Hospital Site.
Nell Lane
Manchester

P.J.Livesey Living Space (North) Ltd
Ashburton Park
Ashburton Road West
Trafford Park
Manchester M17 1AF
Tel : 0161 873 7878
Fax : 0161 873 8185
design@pjlivesey.co.uk

COPYRIGHT
This Drawing may not be used or reproduced in any way without the written consent of the P.J.Livesey Group Limited

The P. J. Livesey Group Ltd
www.pjlivesey-group.co.uk