- Figured dimensions to be followed in preference to scale
- All dimensions shall be verified by the Contractor(s) on site prior to work commencing and relevant orders being placed.
- Any discrepancies to be brought to the attention of the Contract Administrator for instructions prior to proceeding.
- this drawing is the copyright of the Architect

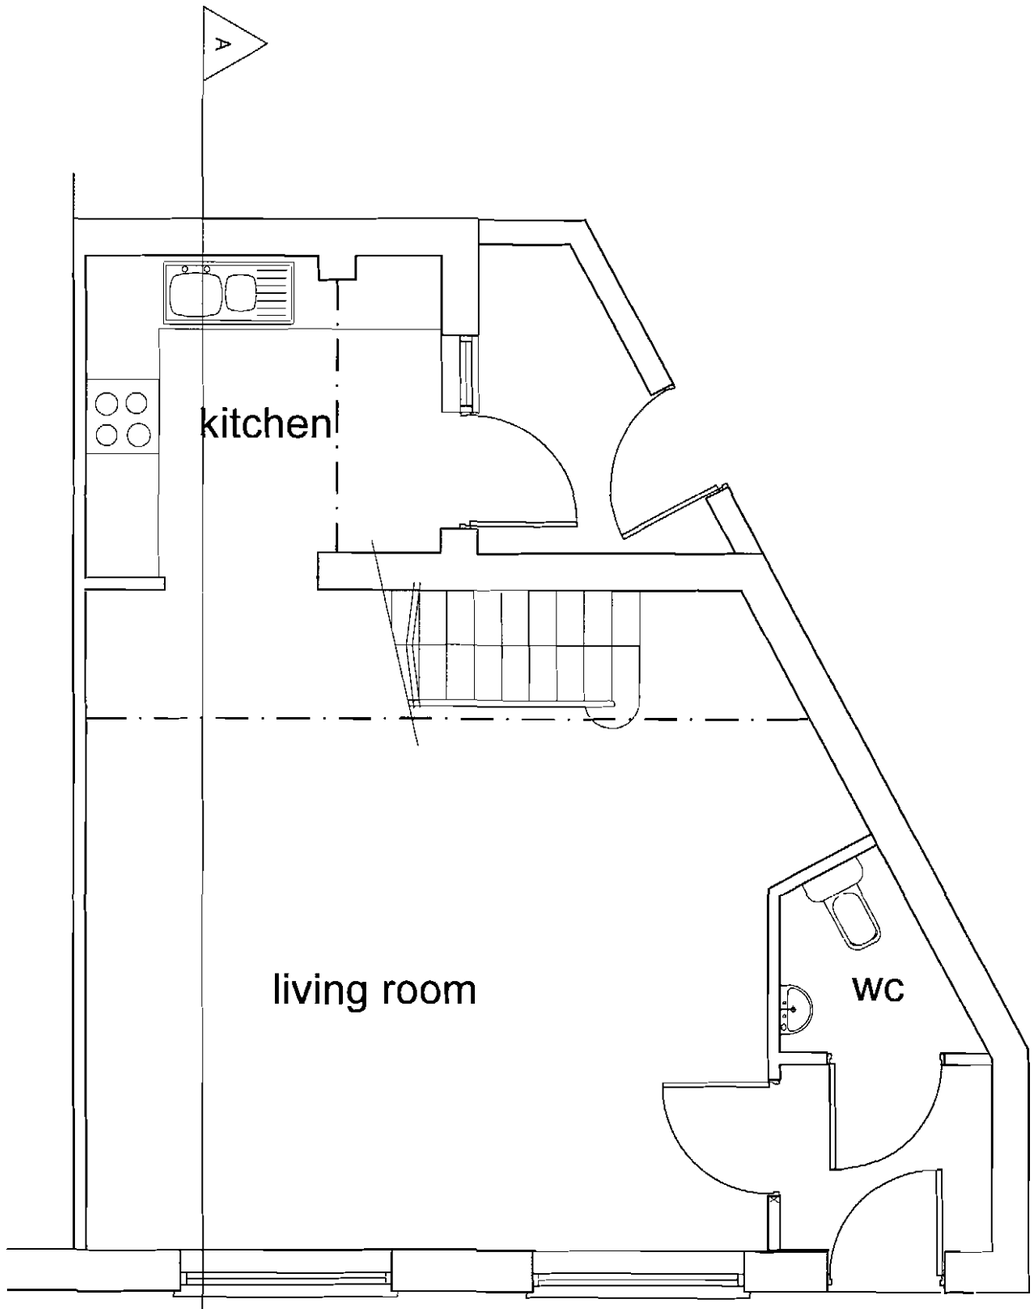

GROUND FLOOR PLAN

REV: DATE: DRAWN BY: DETAILS:

SW **FOULKES** ARCHITECTS

Withington House
160-164 Wellington Road
Withington
Manchester
United Kingdom
M20 3FU

T: +44 (0)161 434 4192
F: +44 (0)161 445 9820
info@swfoulkesarchitects.com
www.swfoulkesarchitects.com

PROJECT:
NEW HOUSE
SITE @ PRIORY LANE, CHORLTON

DRAWING:
PROPOSED GROUND FLOOR PLAN

DATE:	DRAWN BY:	CHECKED BY:
APR 08	MSZ	

SCALE:	DRAWING NO:	REV:
1:50 A3	652.01-P21	

- Figured dimensions to be followed in preference to scale
- All dimensions shall be verified by the Contractor(s) on site prior to work commencing and relevant orders being placed.
- Any discrepancies to be brought to the attention of the Contract Administrator for instructions prior to proceeding.
- this drawing is the copyright of the Architect.

ACK'D
REPLIED
RECD 12 MAY 2008
M
M
M
FOI ACT

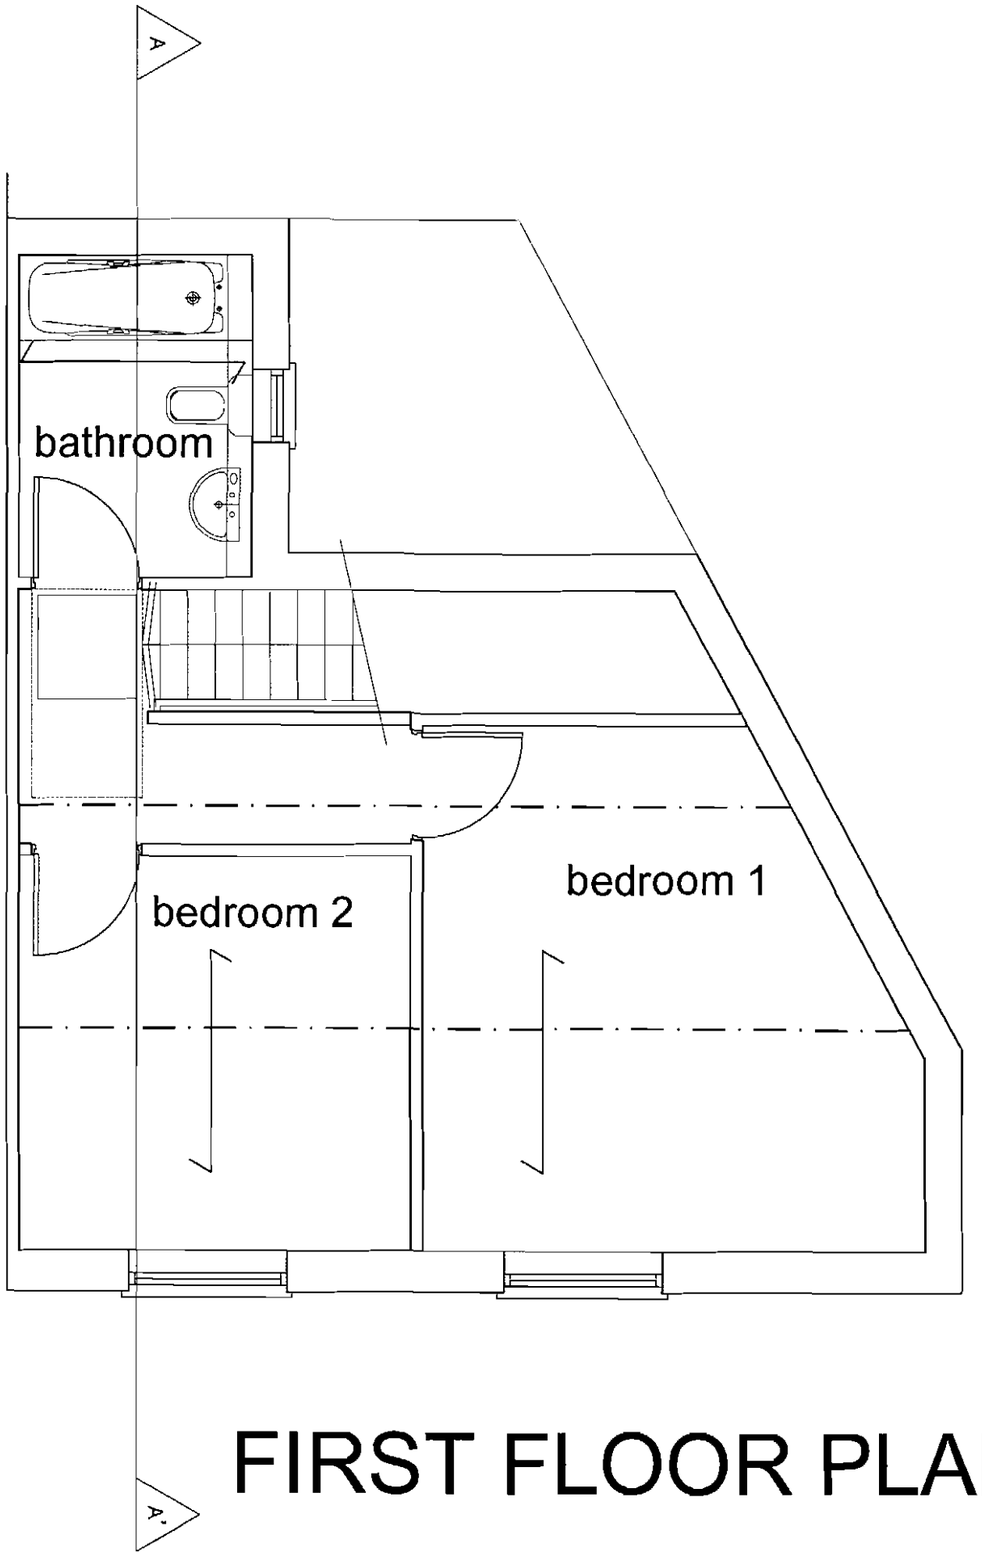

FIRST FLOOR PLAN

REV: DATE: DRAWN BY: DETAILS:

SW **FOULKES** ARCHITECTS

Withington House
160-164 Wellington Road
Withington
Manchester
United Kingdom
M20 3FU

T: +44 (0)161 434 4192
F: +44 (0)161 445 9820
info@swfoulkesarchitects.com
www.swfoulkesarchitects.com

PROJECT:
NEW HOUSE
SITE @ PRIORY LANE, CHORLTON

DRAWING:
PROPOSED FIRST FLOOR PLAN

DATE:	DRAWN BY:	CHECKED BY:
APR 08	MSZ	

SCALE:	DRAWING NO:	REV:
1:50 A3	652.01-P22	

- Figured dimensions to be followed in preference to scale
- All dimensions shall be verified by the Contractor(s) on site prior to work commencing and relevant orders being placed
- Any discrepancies to be brought to the attention of the Contract Administrator for instructions prior to proceeding.
- this drawing is the copyright of the Architect

RECD 2 MAY 2008
FOIL ACTION

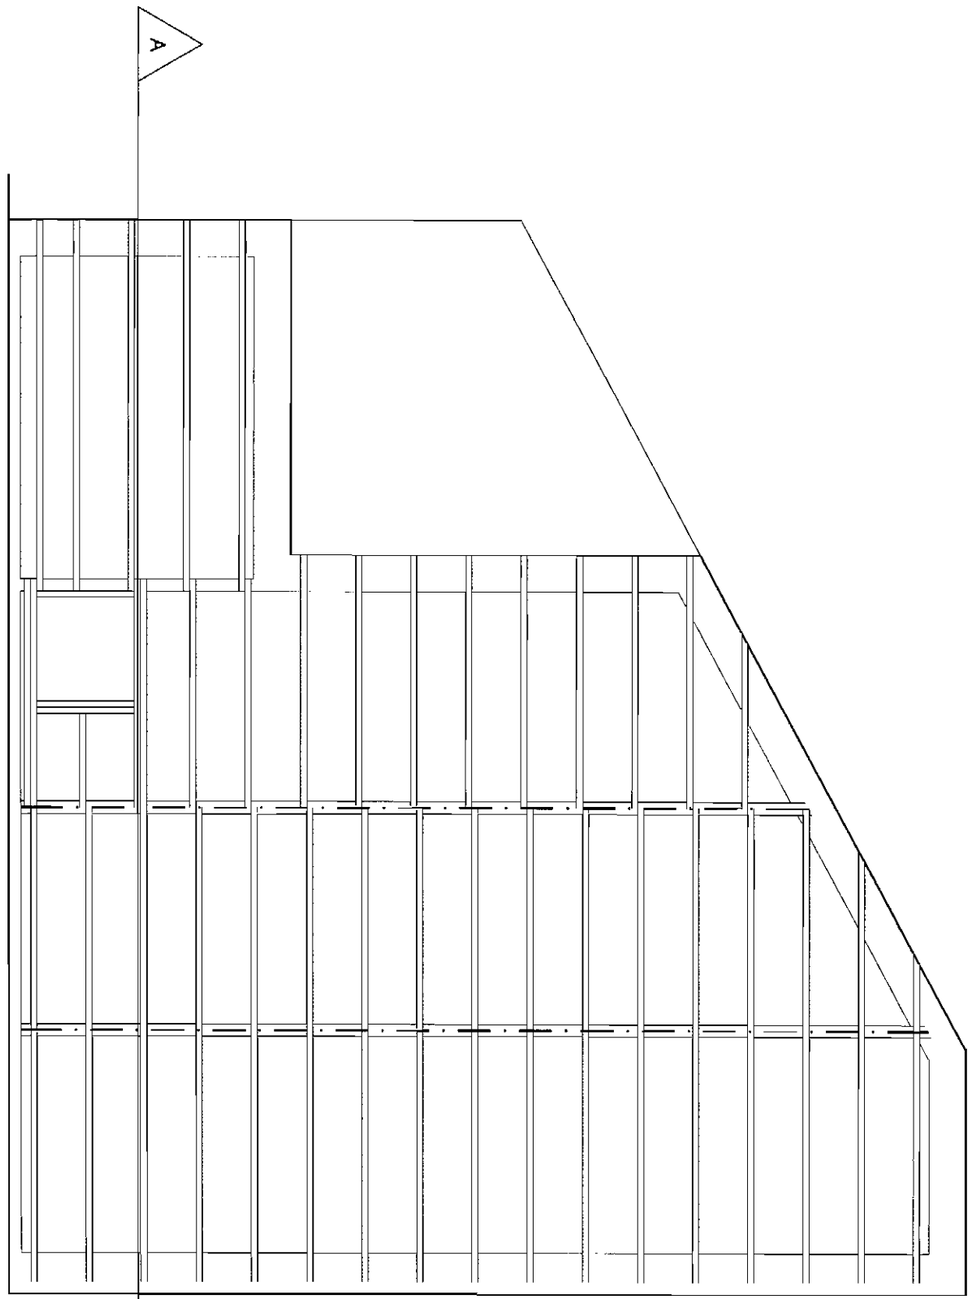

ROOF PLAN

REV: DATE: DRAWN BY: DETAILS:

SW **FOULKES** ARCHITECTS

PROJECT:
NEW HOUSE
SITE @ PRIORY LANE, CHORLTON

DRAWING:
PROPOSED ROOF PLAN

DATE: APR 08
DRAWN BY: MSZ
CHECKED BY:
SCALE: 1:50 A3
DRAWING NO: 652.01-P23
REV:

Withington House
160-164 Wellington Road
Withington
Manchester
United Kingdom
M20 3FU

T: +44 (0)161 434 4192
F: +44 (0)161 445 9820
info@swfoulkesarchitects.com
www.swfoulkesarchitects.com

- Figured dimensions to be followed in preference to scale
- All dimensions shall be verified by the Contractor(s) on site prior to work commencing and relevant orders being placed.
- Any discrepancies to be brought to the attention of the Contract Administrator for instructions prior to proceeding.
- this drawing is the copyright of the Architect

ACK'D
REPLIED
RECD 1 [illegible] 2015

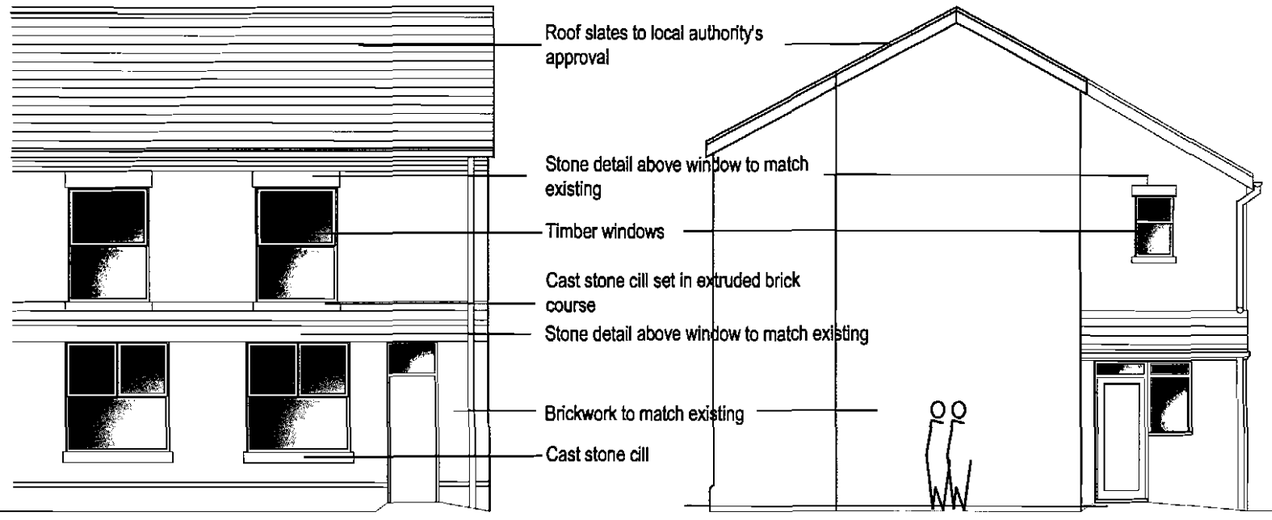

front elevation

side elevation

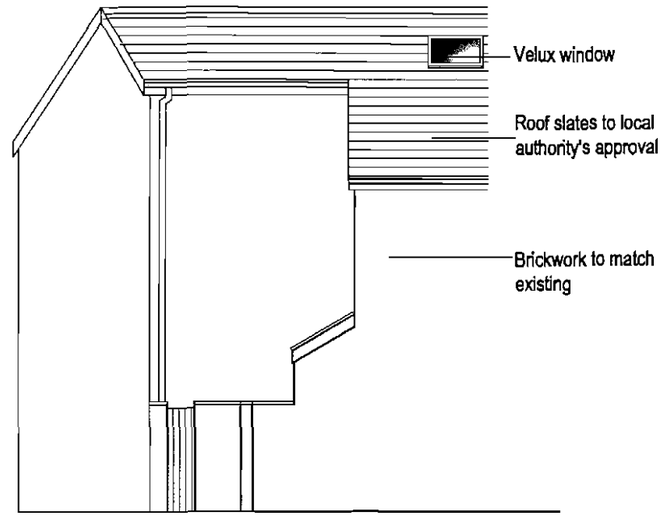

side elevation

REV: DATE: DRAWN BY: DETAILS:

SW **FOULKES** ARCHITECTS

PROJECT:
NEW HOUSE
SITE @ PRIORY LANE, CHORLTON

DRAWING:
PROPOSED ELEVATIONS

DATE:	DRAWN BY:	CHECKED BY:
APR 08	MSZ	

SCALE:	DRAWING NO:	REV:
1:100 A3	652.01-P31	

Withington House
160-164 Wellington Road
Withington
Manchester
United Kingdom
M20 3FU

T: +44 (0)161 434 4192
F: +44 (0)161 445 9820
info@swfoulkesarchitects.com
www.swfoulkesarchitects.com

- Figured dimensions to be followed in preference to scale
- All dimensions shall be verified by the Contractor(s) on site prior to work commencing and relevant orders being placed
- Any discrepancies to be brought to the attention of the Contract Administrator for instructions prior to proceeding.
- this drawing is the copyright of the Architect

ACKD
REPLIED
RECD 12 MAY 2008
M
M
M

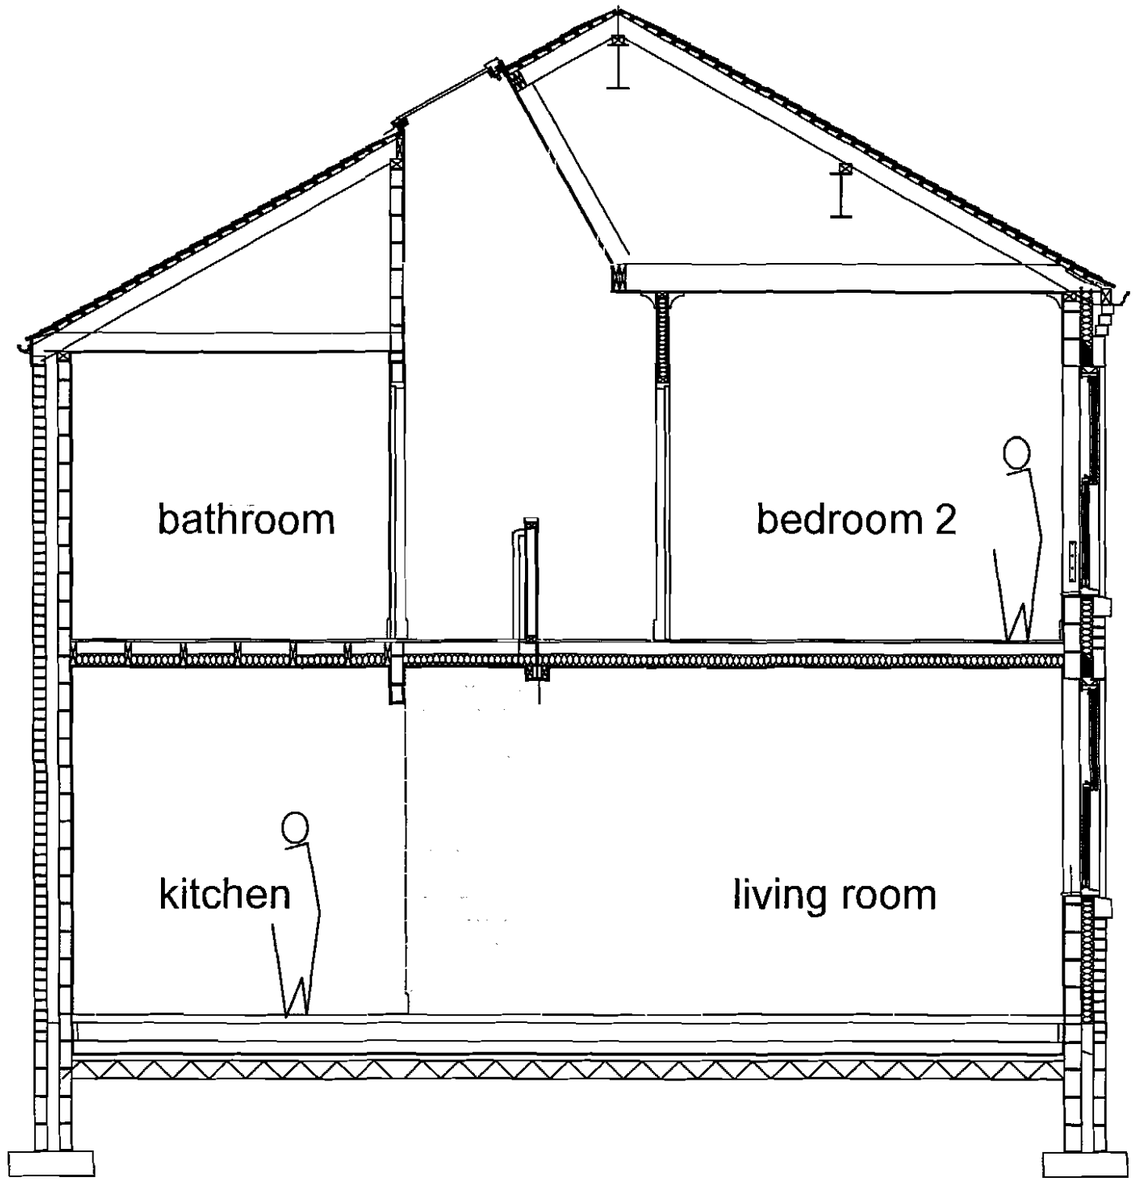

SECTION A-A'

REV: DATE: DRAWN BY: DETAILS:

SW **FOULKES** ARCHITECTS

Withington House
160-164 Wellington Road
Withington
Manchester
United Kingdom
M20 3FU

T: +44 (0)161 434 4192
F: +44 (0)161 445 9820
info@swfoulkesarchitects.com
www.swfoulkesarchitects.com

PROJECT:
NEW HOUSE
SITE @ PRIORY LANE, CHORLTON

DRAWING:
PROPOSED SECTION

DATE:	DRAWN BY:	CHECKED BY:
APR 08	MSZ	-

SCALE:	DRAWING NO:	REV:
1:50 A3	652.01-P41	