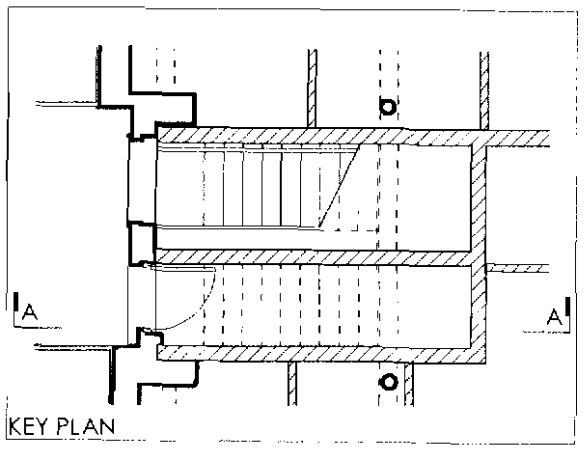

1100
250
169
900
900
STEEL AND GLASS BALUSTRADE
EXISTING WINDOW OPENINGS INCREASED TO CREATE STAIRWELL ACCESS
1100
178
250
900
50mm DEEP H/W ENGLISH OAK TREADS - MIN DENSITY 300KG/M3 - WITH LIMITED COMBUSTABILITY TO MEET REQUIREMENTS OF PART B APPROVED DOCUMENTS.
TREADS SET INTO GALVANIZED STEEL STAIRCASE FRAME
ORIGINAL CILL LEVEL SHOWN DOTTED
2300
65
6480
185
6490
75

PLANNING
ACK'D
PLIED
22 APR 2008
INIT. DATE

description | date | rev

ADELPHI SQUARE 2007 APPLICATION
for
Eastern Green Ltd.

STAIR E
PROPOSED

job name 884B
no **P(525)**
rev -
scale 1:50@A3
date NOV 2007
drawn HKW

makinarchitecture
URBAN ARCHITECTS & DESIGNERS
www.makinarchitecture.com
t. 0161 236005 | f. 0161 2283442

DO NOT SCALE FROM THIS DRAWING
DIMENSIONS TO BE CHECKED ON SITE

SK sketch P proposed T tender C construction AB as built