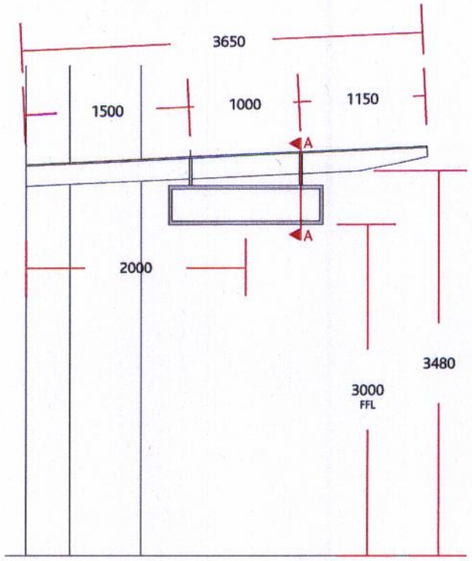

ELEVATION

Scale 1:50



UNIT 14

Car Phone Warehouse

UNIT 15

First Choice

UNIT 16

Famous Footwear

UNIT 17

Maplin Electronics

UNIT 25

Superdrug

D/SIDED TENANT BOXES

2No. panels per box

Scale 1:20

PLANNING
ACK'D
REPLIED
REC'D 11 DEC 2009
M
M
M
FOR ACTION

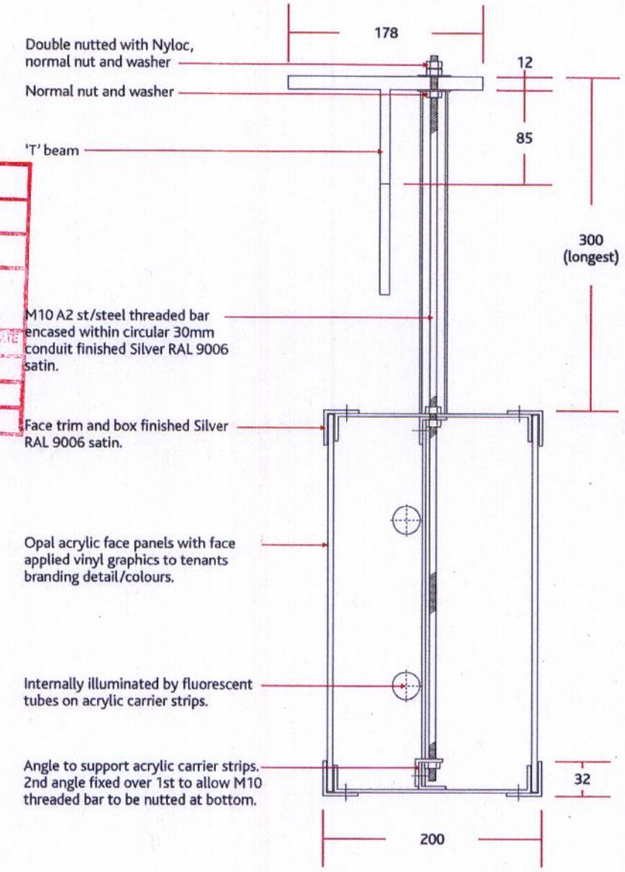

Double nutted with Nyloc, normal nut and washer

Normal nut and washer

'T' beam

M10 A2 st/steel threaded bar encased within circular 30mm conduit finished Silver RAL 9006 satin.

Face trim and box finished Silver RAL 9006 satin.

Opal acrylic face panels with face applied vinyl graphics to tenants branding detail/colours.

Internally illuminated by fluorescent tubes on acrylic carrier strips.

Angle to support acrylic carrier strips. 2nd angle fixed over 1st to allow M10 threaded bar to be nutted at bottom.

SECTION A-A

Scale 1:5

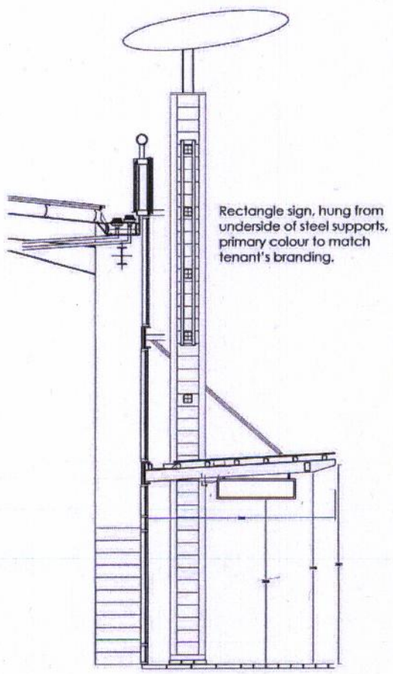

Option 1 ELEVATION [1:100]

S1

REVISIONS:	
A	10-11-09: Altered FFL
B	04-12-09: Added sizes & Tenants / Altered section
C	
D	
E	

DATE: 03[11]09

SCALE: Shown

DRAWN: MC

CHECKED: JM

This print is copyright and should not be reproduced without the permission of © Gee-Tee Signs Ltd. 2006 - 2010
enquiries@geeteesigns.com
www.geeteesigns.com

ARTWORK FORMATS:
Corel Draw 13 (.cdr)
Adobe Illustrator 10 (.ai)
Encapsulated Post (.eps)
Freehand 9 (.fh)
AutoCAD 2000 (.dwg/.dxf)
Signals 7 (.cdr)
IF IN DOUBT ADVISE ASK.

geetee signs

Gee Tee Signs Ltd.
Bestwood Road, Bulwell, Nottingham NG6 8SS
Tel (0)115 976 1188 Fax (0)115 976 1213

DESCRIPTION:
Tenant Signs - Option 1

CONTRACT NAME:
Manchester Fort

DRG. No
MC[09]1104