
Sign Type F1B - Construction details

Please refer to second page for details of logo & text size.
Please refer to site specific drawings for sign layout details, sizes and colours.

Scale 1:2 @ A3

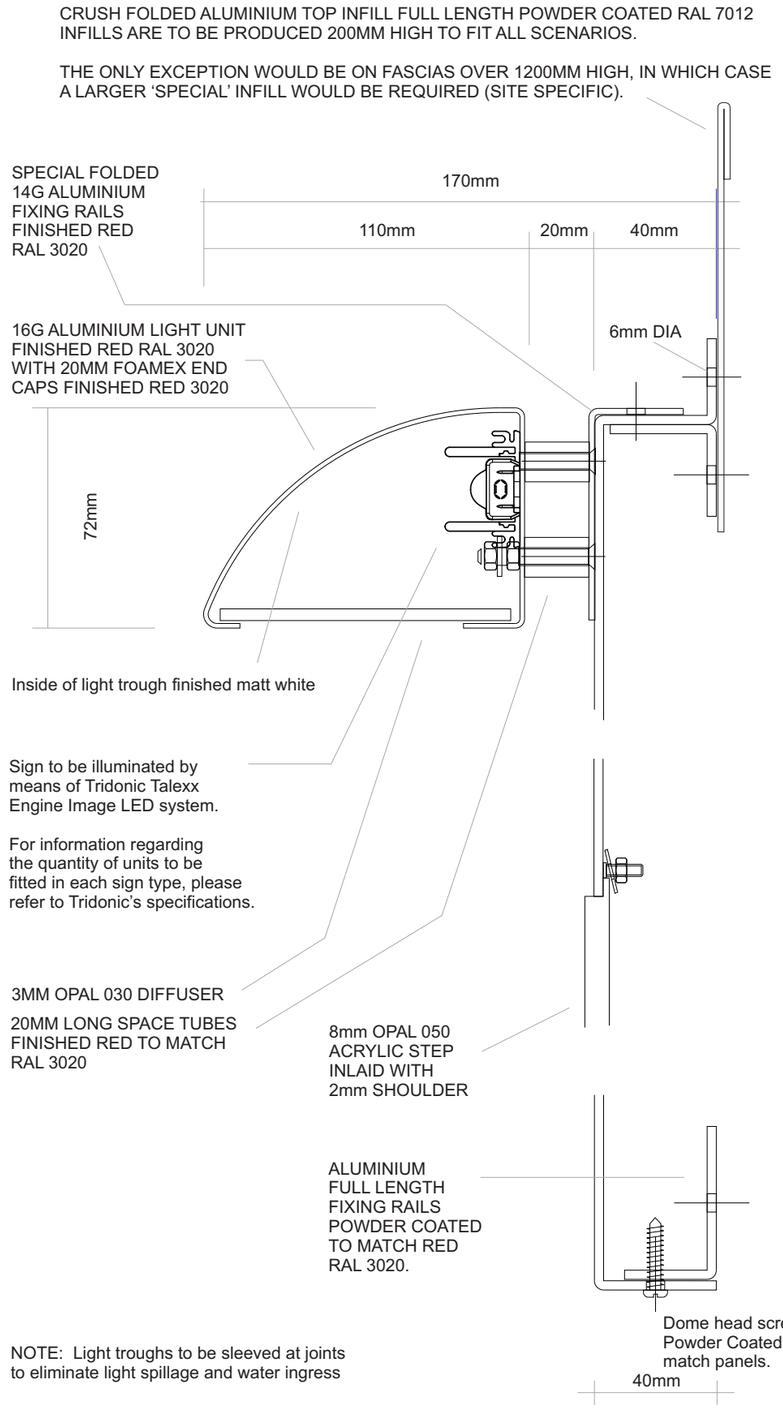

Scale 1:2 @ A3


0mm ——— 100mm

©Copyright 2009 Insignia Projects Limited. This document is not to be copied, adapted or distributed without prior written consent from Insignia Projects Limited

Sign Type F1B - Construction details

Detail of text size in relation to sign.

Scale 1:10 @ A3

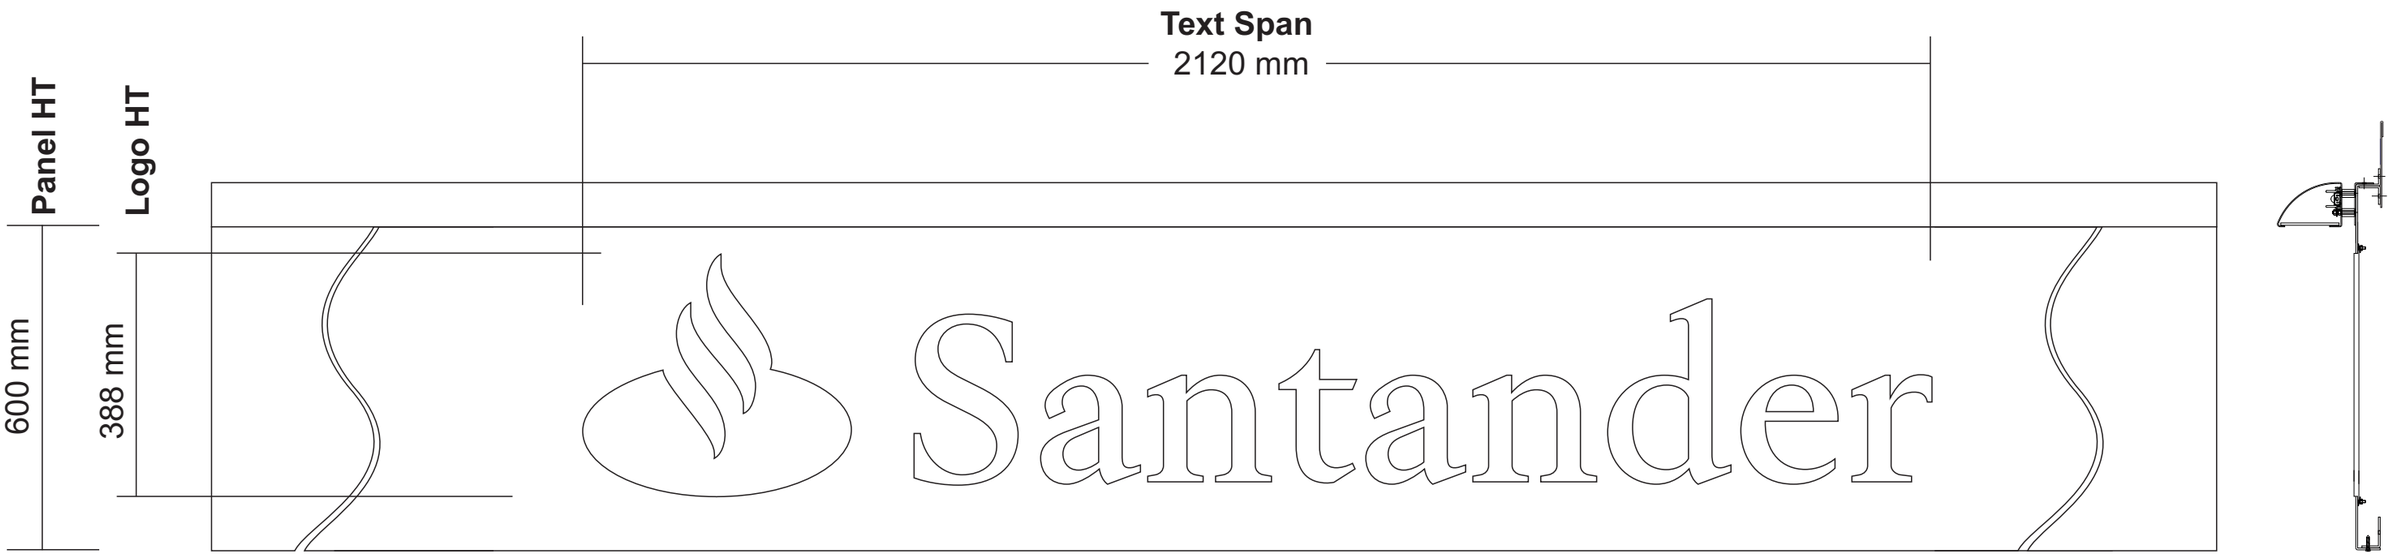

Scale 1:10 @ A3

0mm 500mm

©Copyright 2009 Insignia Projects Limited. This document is not to be copied, adapted or distributed without prior written consent from Insignia Projects Limited