
This drawing, the works & concepts depicted are copyright & may not be reproduced or made use of, either directly or indirectly without the express written consent of the Architect. Do not scale from this drawing. All heights, levels, sizes & dimensions to be checked on site before any work is put in hand

15 AUG 2008

ROLLER SHUTTER DOORS: SPECIFICATION TEXT

Arrangement: Vertically operating roller grille for face/ reveal fixing.
Construction: Manufactured from aluminium tubes and links on aluminium rods. Curtain made in brick bond pattern (CL200) or inline pattern (CL250). Tube size 111mm x 13mm: Link size 86mm x 16mm x 3mm; Steel guides 65mm x 32mm or 50mm x 32mm; Aluminium T section Bottom rail.
Canopy: Galvanised pressed metal sheet to enclose the rear of the shutter barrel and curtain assembly.
Operation: Manual push up/ pull down operation; or electric operation by internal tubular motor with manual override facility. Safety brake fitted when required to comply with BS EN 13241:2003-1.
Locking options: Bottom rail central key lock, Guide pin locks or Ground padlocking system. Electrically operated grilles are generally Self locking

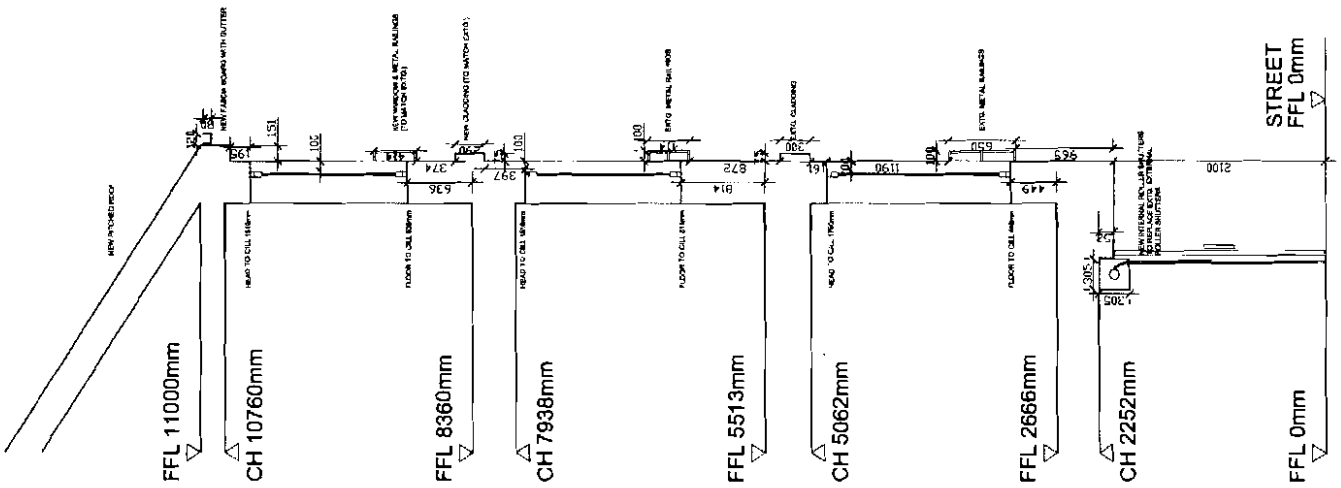

Rev 0

date dd/mm/yy
revised by
checked by

Remote
Architecture:Design:Management

T : 0161 225 2628
E : info@RemoteArchitecture.co.uk
A : Harwood House, 5 Harwood Road, Manchester, M19 1TN

Project: Proposed Apartments at 110 Tib Street
Drawing Title: Proposed Section through front facade (Section A-A)
Scale: 1:50 Date: June 08 Drawn By: KJC Checked By: CMT Status: PRELIMINARY

Drawing Number: L(91)007
Rev.: -

A3L-040421