SIGN 1
BLACK DIBOND/ALUMINIUM PANEL WITH ORANGE VINYL OVERLAY PANTONE 1375C TO EXPOSE BLACK LETTERS. APPLIED WHITE VINYL LETTERS & BLUE/WHITE MOT SYMBOL. OVERHEAD ILLUMINATION VIA FLUORESCENT LIGHTING TROUGH OVER THE WORD 'AUTOCENTRE' & OVER THE MOT SYMBOL. SIZE 7800x1000mm HIGH.

SIGNS 3 & 4
VERTICAL ASPECT GRAPHIC SIGN – MATT BLACK DIBOND PANEL COVERED WITH ORANGE PANTONE 1375C VINYL, WITH LETTERING CUT OUT FOR BLACK LETTERS. GRAPHICS TO BE APPLIED EXTERNAL QUALITY VINYL. NON ILLUMINATED. SIZE 530x2550mm HIGH.

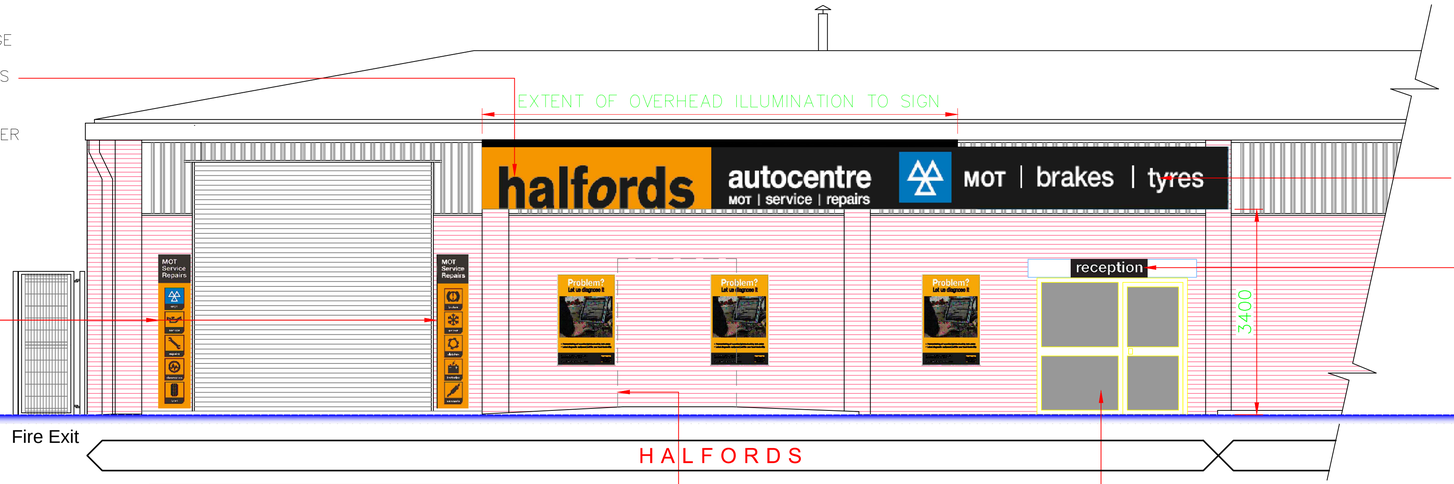

SIGN 2
DIABOND/ALUMINIUM PANEL FINISHED BLACK WITH APPLIED VINYL GRAPHICS – WHITE LETTERS. SIZE 4500x1000mm HIGH.

SIGN 5
DIABOND/ALUMINIUM PANEL FINISHED BLACK WITH APPLIED VINYL GRAPHICS – WHITE LETTERS. NON-ILLUMINATED. SIZE 1300x300mm HIGH.

FRONT (NORTH) ELEVATION

EXISTING FIRE DOOR, FRAME & CANOPY REMOVED & OPENING INFILLED TO MATCH EXISTING BRICKWORK. WORKS CARRIED OUT BY LANDLORD PRIOR TO HALFORDS ACCESS AND SUBJECT TO PLANNING APPLICATION BY OTHERS.

FORMATION OF NEW OPENING AND PROVISION OF NEW SHOPFRONT INCLUDING EXTERNAL ELECTRICALLY OPERATED ROLLER SHUTTER BY LANDLORD AND SUBJECT TO SEPERATE APPLICATION BY OTHERS.

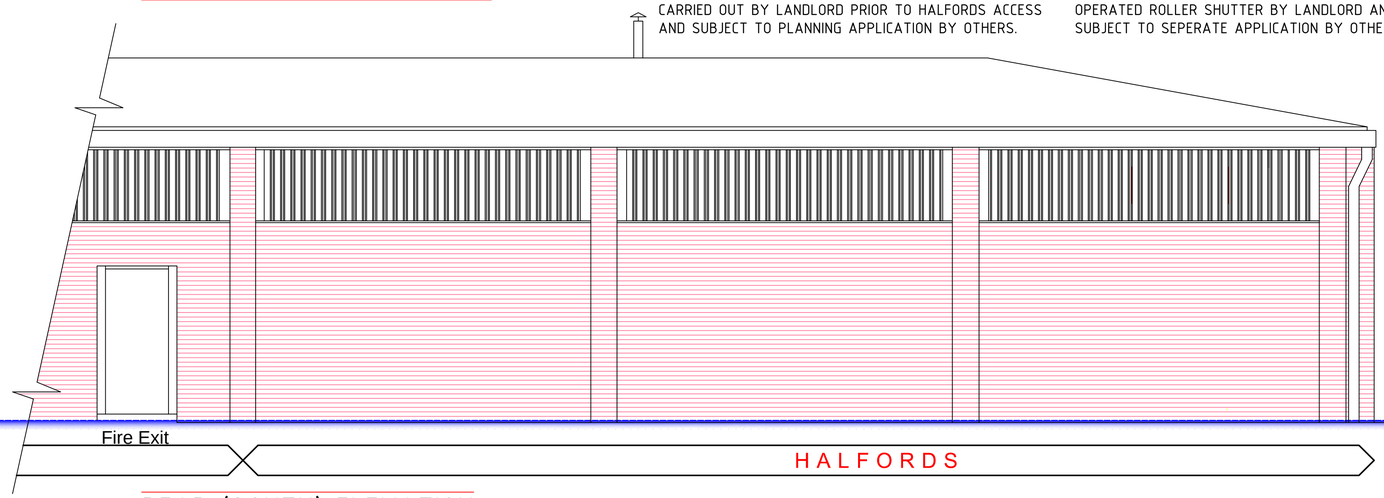

REAR (SOUTH) ELEVATION

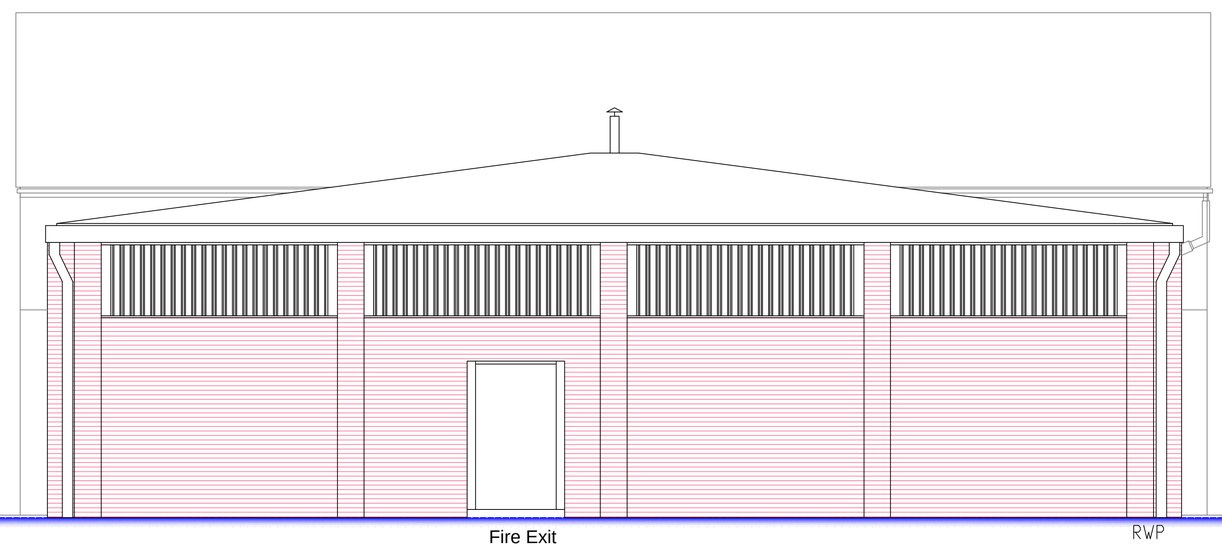

SIDE (EAST) ELEVATION

REV	DATE	DESCRIPTION
A.	04-10-12	NOTES ADDED ETC.

CLIENT: HALFORDS AUTOCENTRES

DRAWING: PROPOSED ELEVATIONS

PROJECT: HALFORDS AUTOCENTRE
268-271 PALATINE ROAD
NORTHENDEN
MANCHESTER M22 4ET

DRAWING	DRAWN	CHECKED
22870/1.04	IG	NBR
1:50	SHEET A1	DATE SEPT'12

bdltn
website www.bdltd.com
THE RIVERGREEN CENTRE AYKLEY HEADS DURHAM CITY DH1 5TS
TEL 0191 3837310 FAX 0191 3837311 email durham@bdltd.com