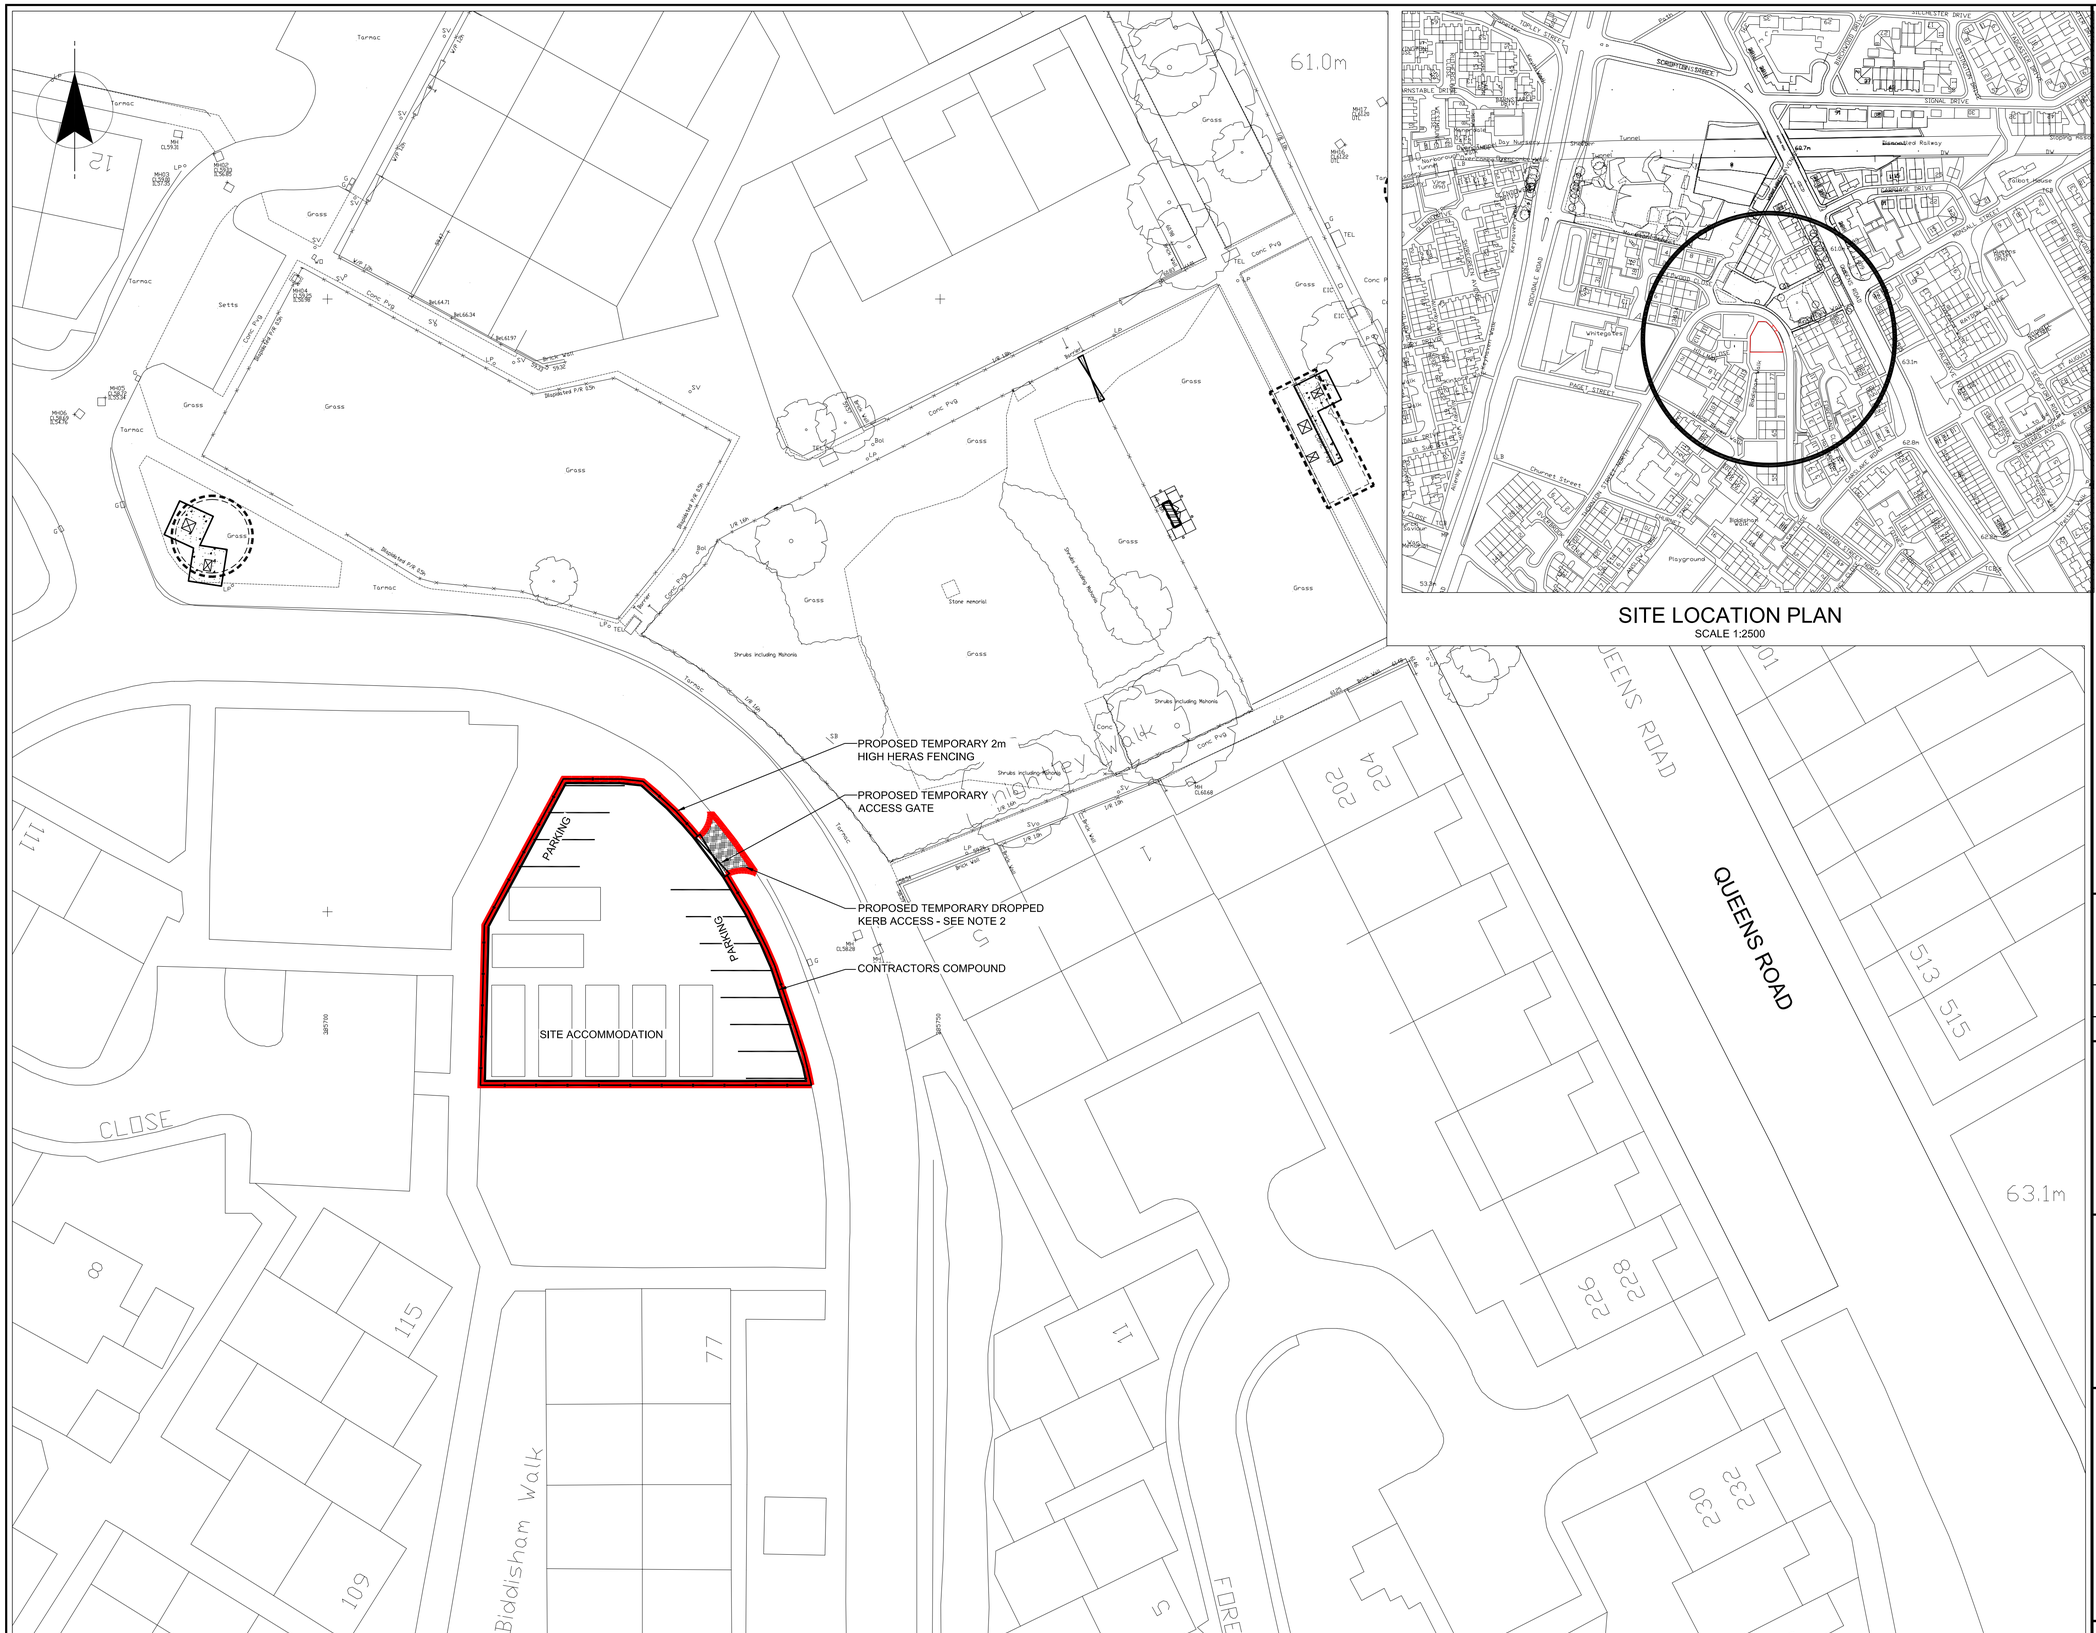
PROPOSED TEMPORARY 2m HIGH HERAS FENCING
PROPOSED TEMPORARY ACCESS GATE
PROPOSED TEMPORARY DROPPED KERB ACCESS - SEE NOTE 2
CONTRACTORS COMPOUND
SITE ACCOMMODATION
PARKING
PARKING
QUEENS ROAD
Biddisham Walk
CLOSE
61.0m
63.1m
Tarmac
Grass
Setts
Shrubs including Mahonia
Store memorial
Brick Wall
Shrubbed H/R 0.5m
Conc Pvg
Bet44.71
Bet66.34
Bet61.97
Bet59.33
Bet59.32
