
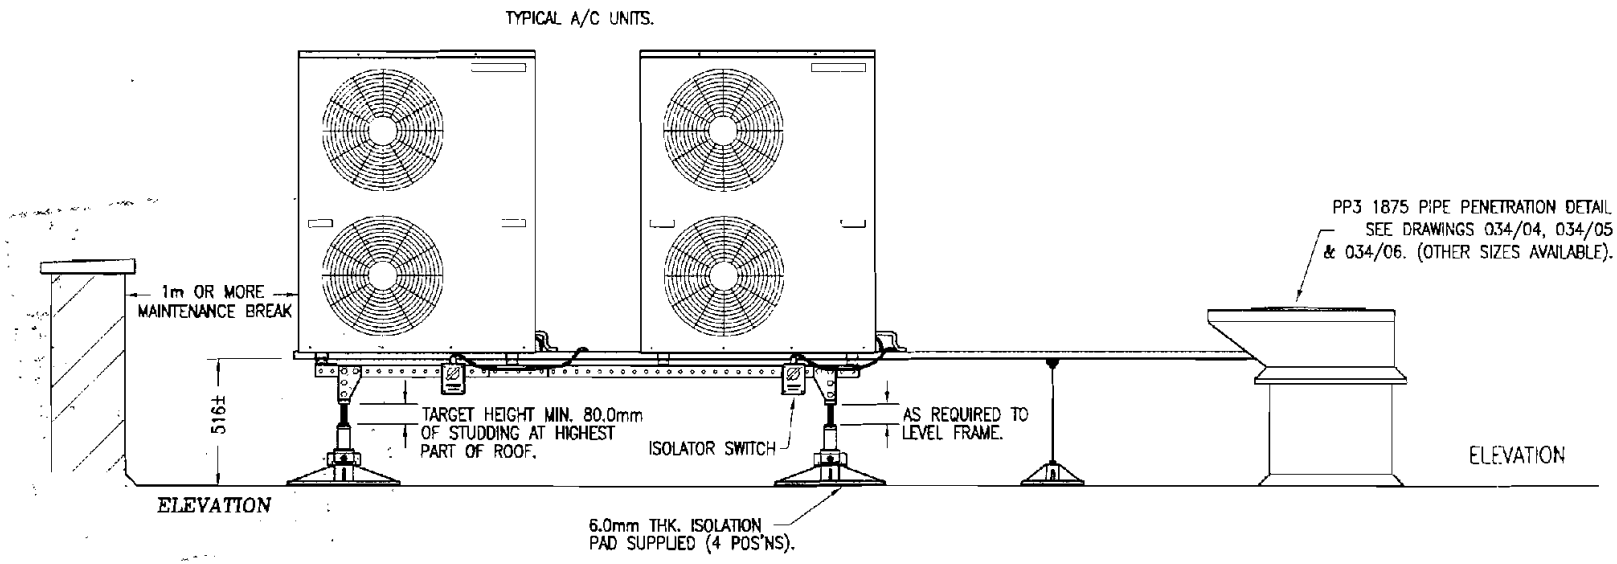


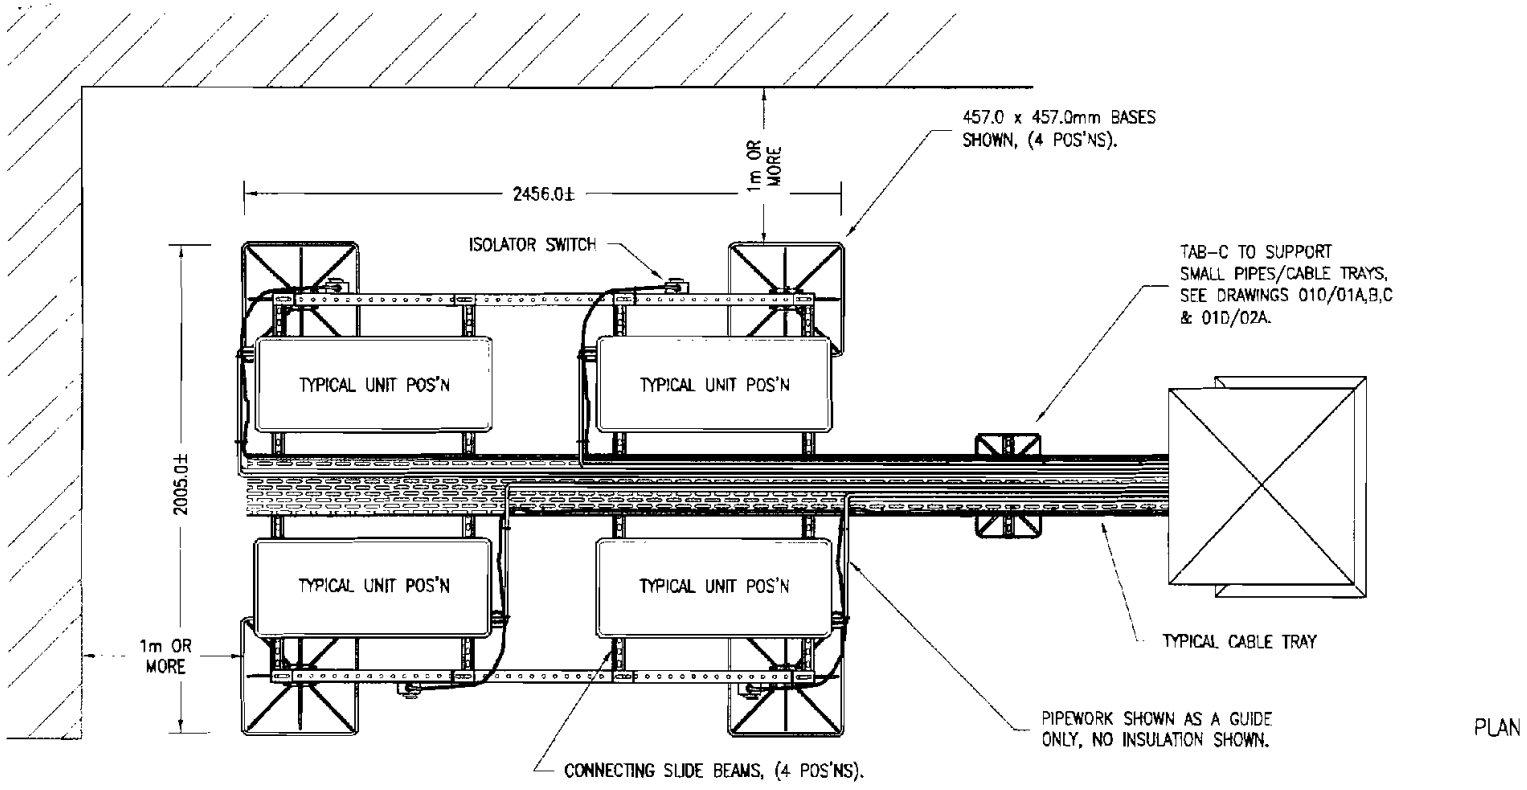

ROOF-PRO LTD
P.O.Box 505, Kempston
Bedford MK42 7LQ, England.
Tel: +44 (0)1234 843 790
Fax: +44 (0)1234 856 259
Email: cad@roof-pro.co.uk
Website: www.roof-pro.co.uk

PRODUCT:	TYPICAL PRODUCT ARRANGEMENT.
MATERIAL/FINISH:	STEEL-GALVANISED
SCALE:	N.T.S.
DRAWN BY:	D.L.JAMES.
DATE:	08/10/99
CHECKED BY:	D.L.JAMES.
DATE:	01/09/06
ISSUE STATUS:	4
DRAWING No:	033/06

© COPYRIGHT 2005

FIRST ANGLE PROJECTION - DO NOT SCALE - IF IN DOUBT ASK - ALL MEASUREMENTS IN MM