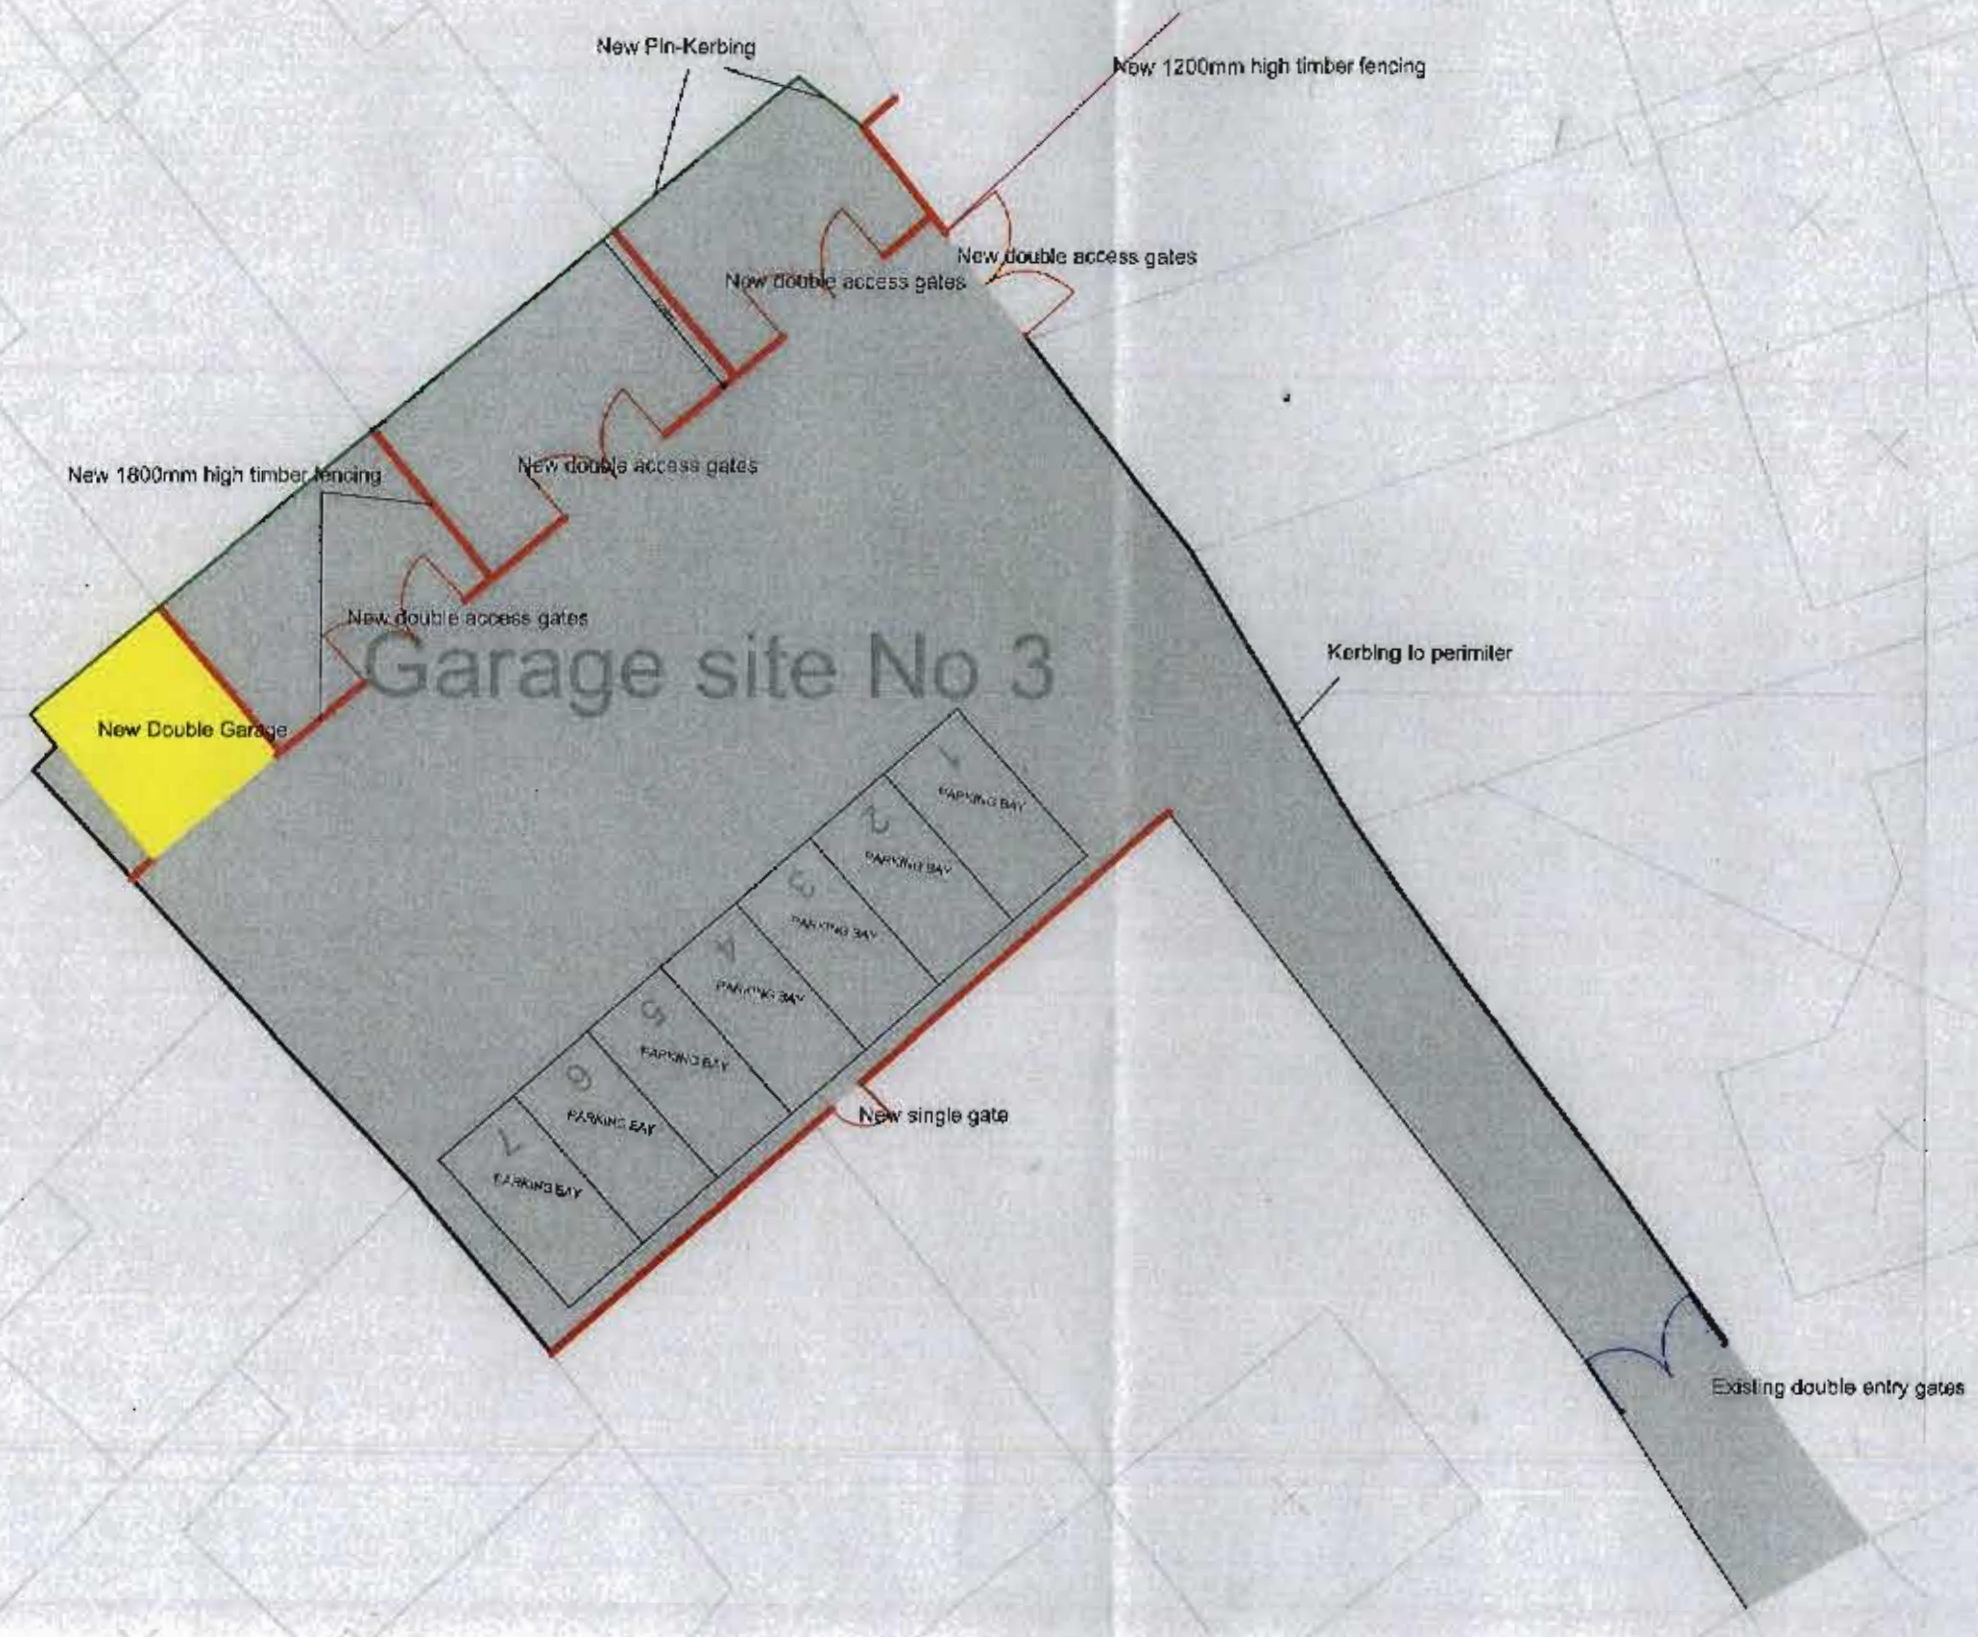


PLANNING

8 MAR 2009

FOR ACTION

Melsomby.

ARCUS CONSULTING

Arcus Consulting LLP
Crown House 151 Dale Street, Manchester M60 7JQ
T 0161 200 3222 www.arcusllp.com
F 0161 200 3111 info@arcusllp.com

Client
PARKWAY GREEN HOUSING TRUST

Project
GARAGE DEMOLITION & REDEVELOPMENT

Title
MELSOMBY SITE
AS PROPOSED

Scale	Date
1:200	MARCH 2009
Job No	Drawing No
P/1195	P1193/405 rev1
Drawn	Approved
DF	CS

This drawing is the copyright of Arcus. Contractors must check all dimensions on site. Only figured dimensions are to be scaled to.