

Existing West Elevation
1 : 200

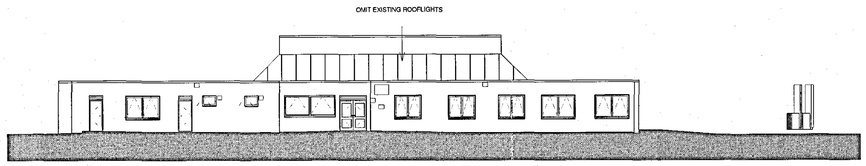

Existing North Elevation
1 : 200

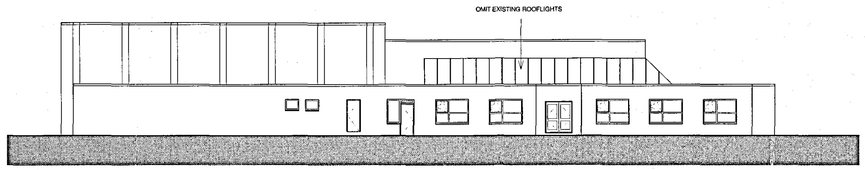

Existing East Elevation
1 : 200

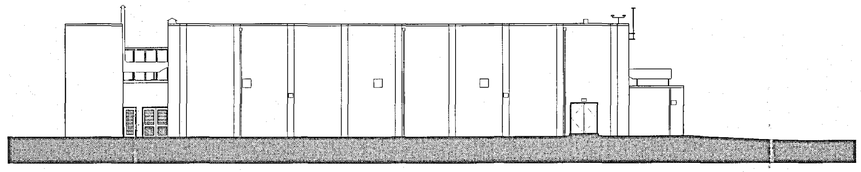

Existing South Elevation
1 : 200

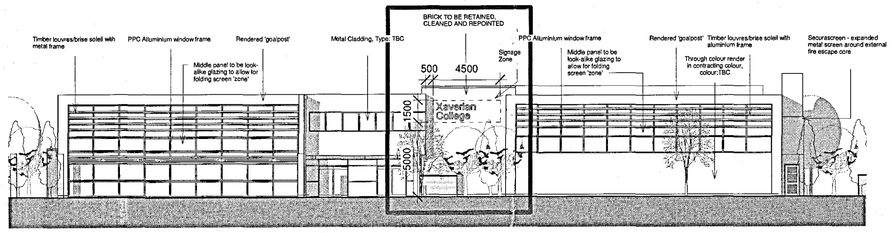

Proposed West Elevation
Proposed main entrance
1 : 200

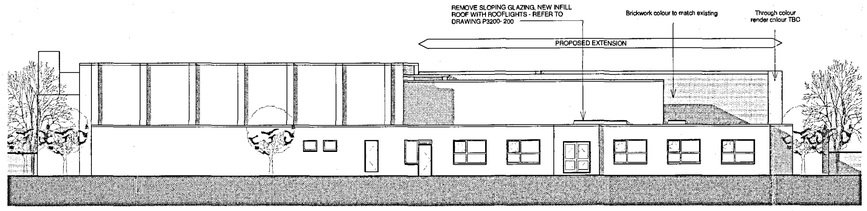

Proposed East Elevation
1 : 200

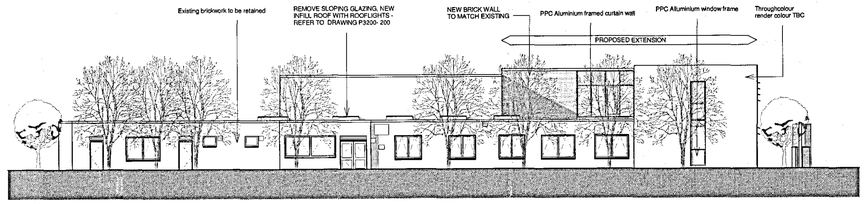

Proposed North Elevation
1 : 200

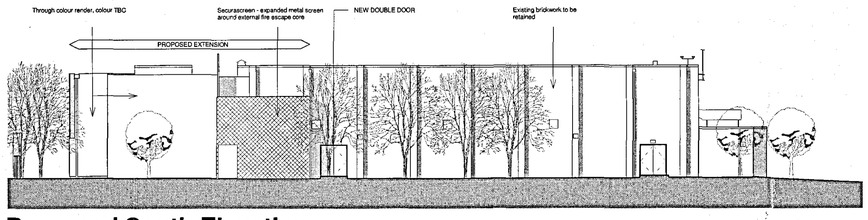

Proposed South Elevation
1 : 200

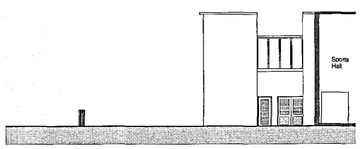

Existing Section 1
1 : 200

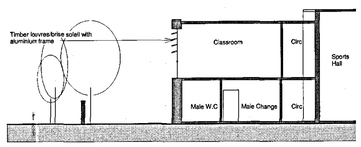

Proposed Section 1
1 : 200

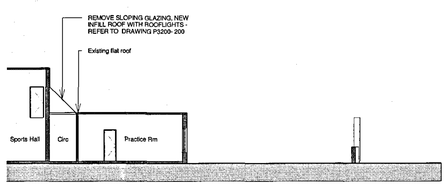

Existing Section 2
1 : 200

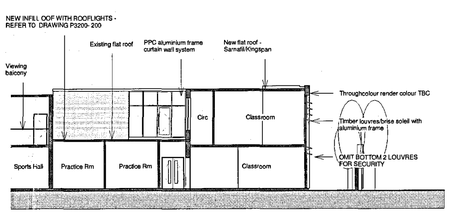

Proposed Section 2
1 : 200

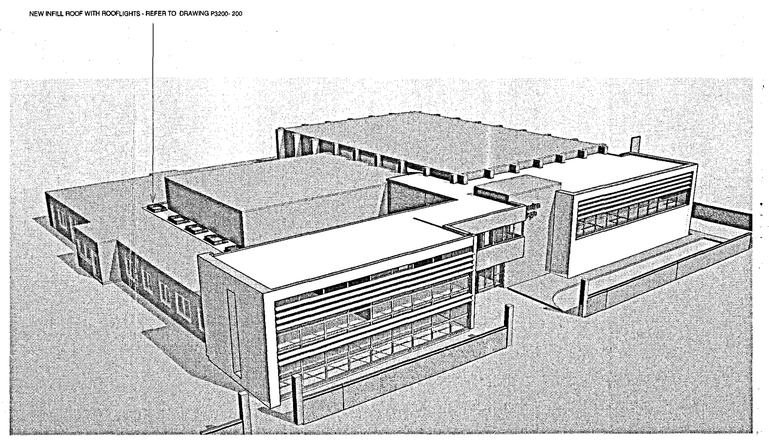

3D View 1

C:\Revit Local Files\P3200 - Redcliffe PLANNING - Central_brownlloyd.rvt
21/03/2012 08:41:07

NOTES
The Contractor is to check all dimensions and conditions on site before commencing. Do not scale from this drawing.
This drawing remains the copyright of POZZONI LLP.

SCALE BARS - TO BE USED ONLY AS GUIDANCE

1:100	mm	1000		3000		5000		7000			
1:200	mm		5000		8000		12000				
1:500	M	5		15		25		35			
1:1250	M	10		30		50		70		90	

KEYPLAN

Rev	Description	By	Date
B	Eyebrow detail removed and signage information added	LBL	19.03.12
A	Planning ammendments	JP	01.12.11

Client
Xaverian College

Job
Redclyffe Building Proposals

Drawing
Existing & Proposed Elevations - Sheet 1

- ☐ Feasibility
- ☒ Design
- ☐ Tender
- ☐ Contract
- ☐ Construction
- ☐ As Built

Scale	1 : 200	@ A1
Model	LBL	
Sheet	LBL	
Checked	CSM	
Issue Date	20/05/11	Rev
Drg. No.	P3200 - 300	B

POZZONI

T 0161 928 7848
F 0161 926 9428
E architects@pozzoni.co.uk
2 Woodville Road
Altrincham
WA14 2FH