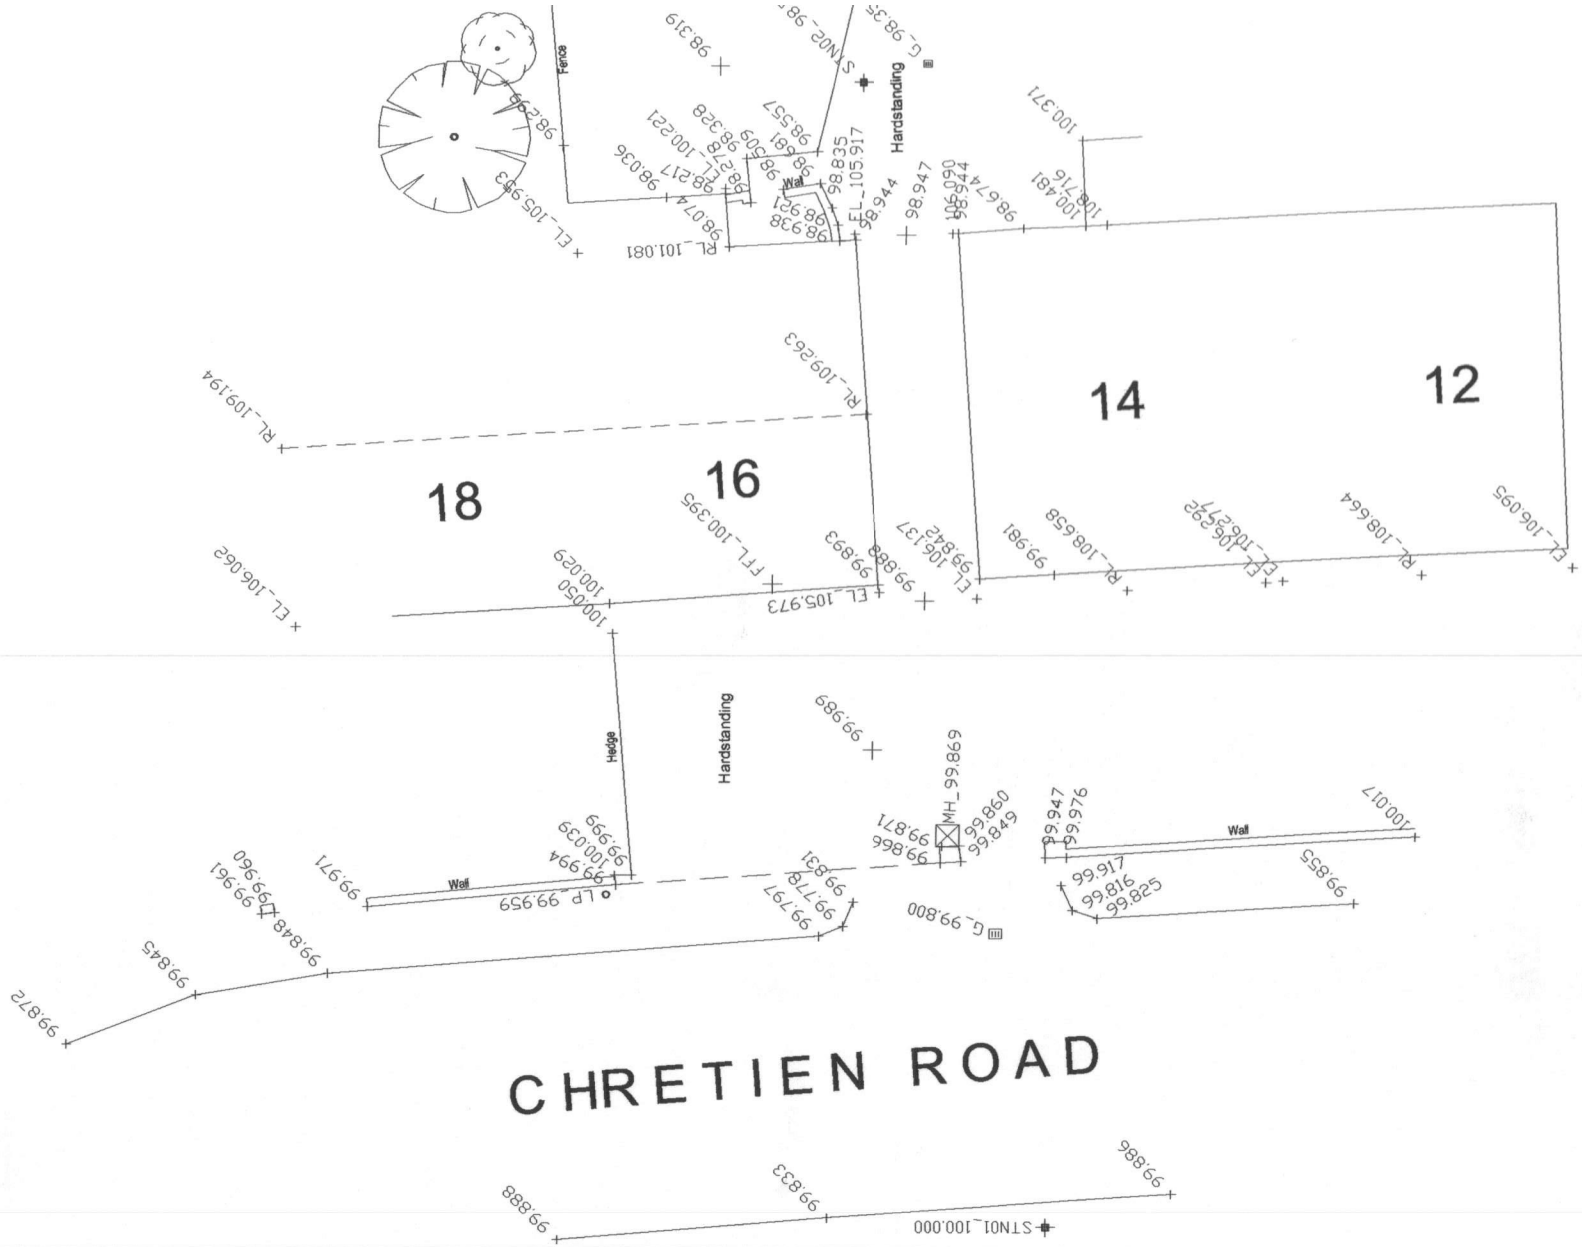

18
16
14
12
CHRETIEN ROAD
Hardstanding
Hardstanding
Fence
Wall
Wall
Wall
Hedge