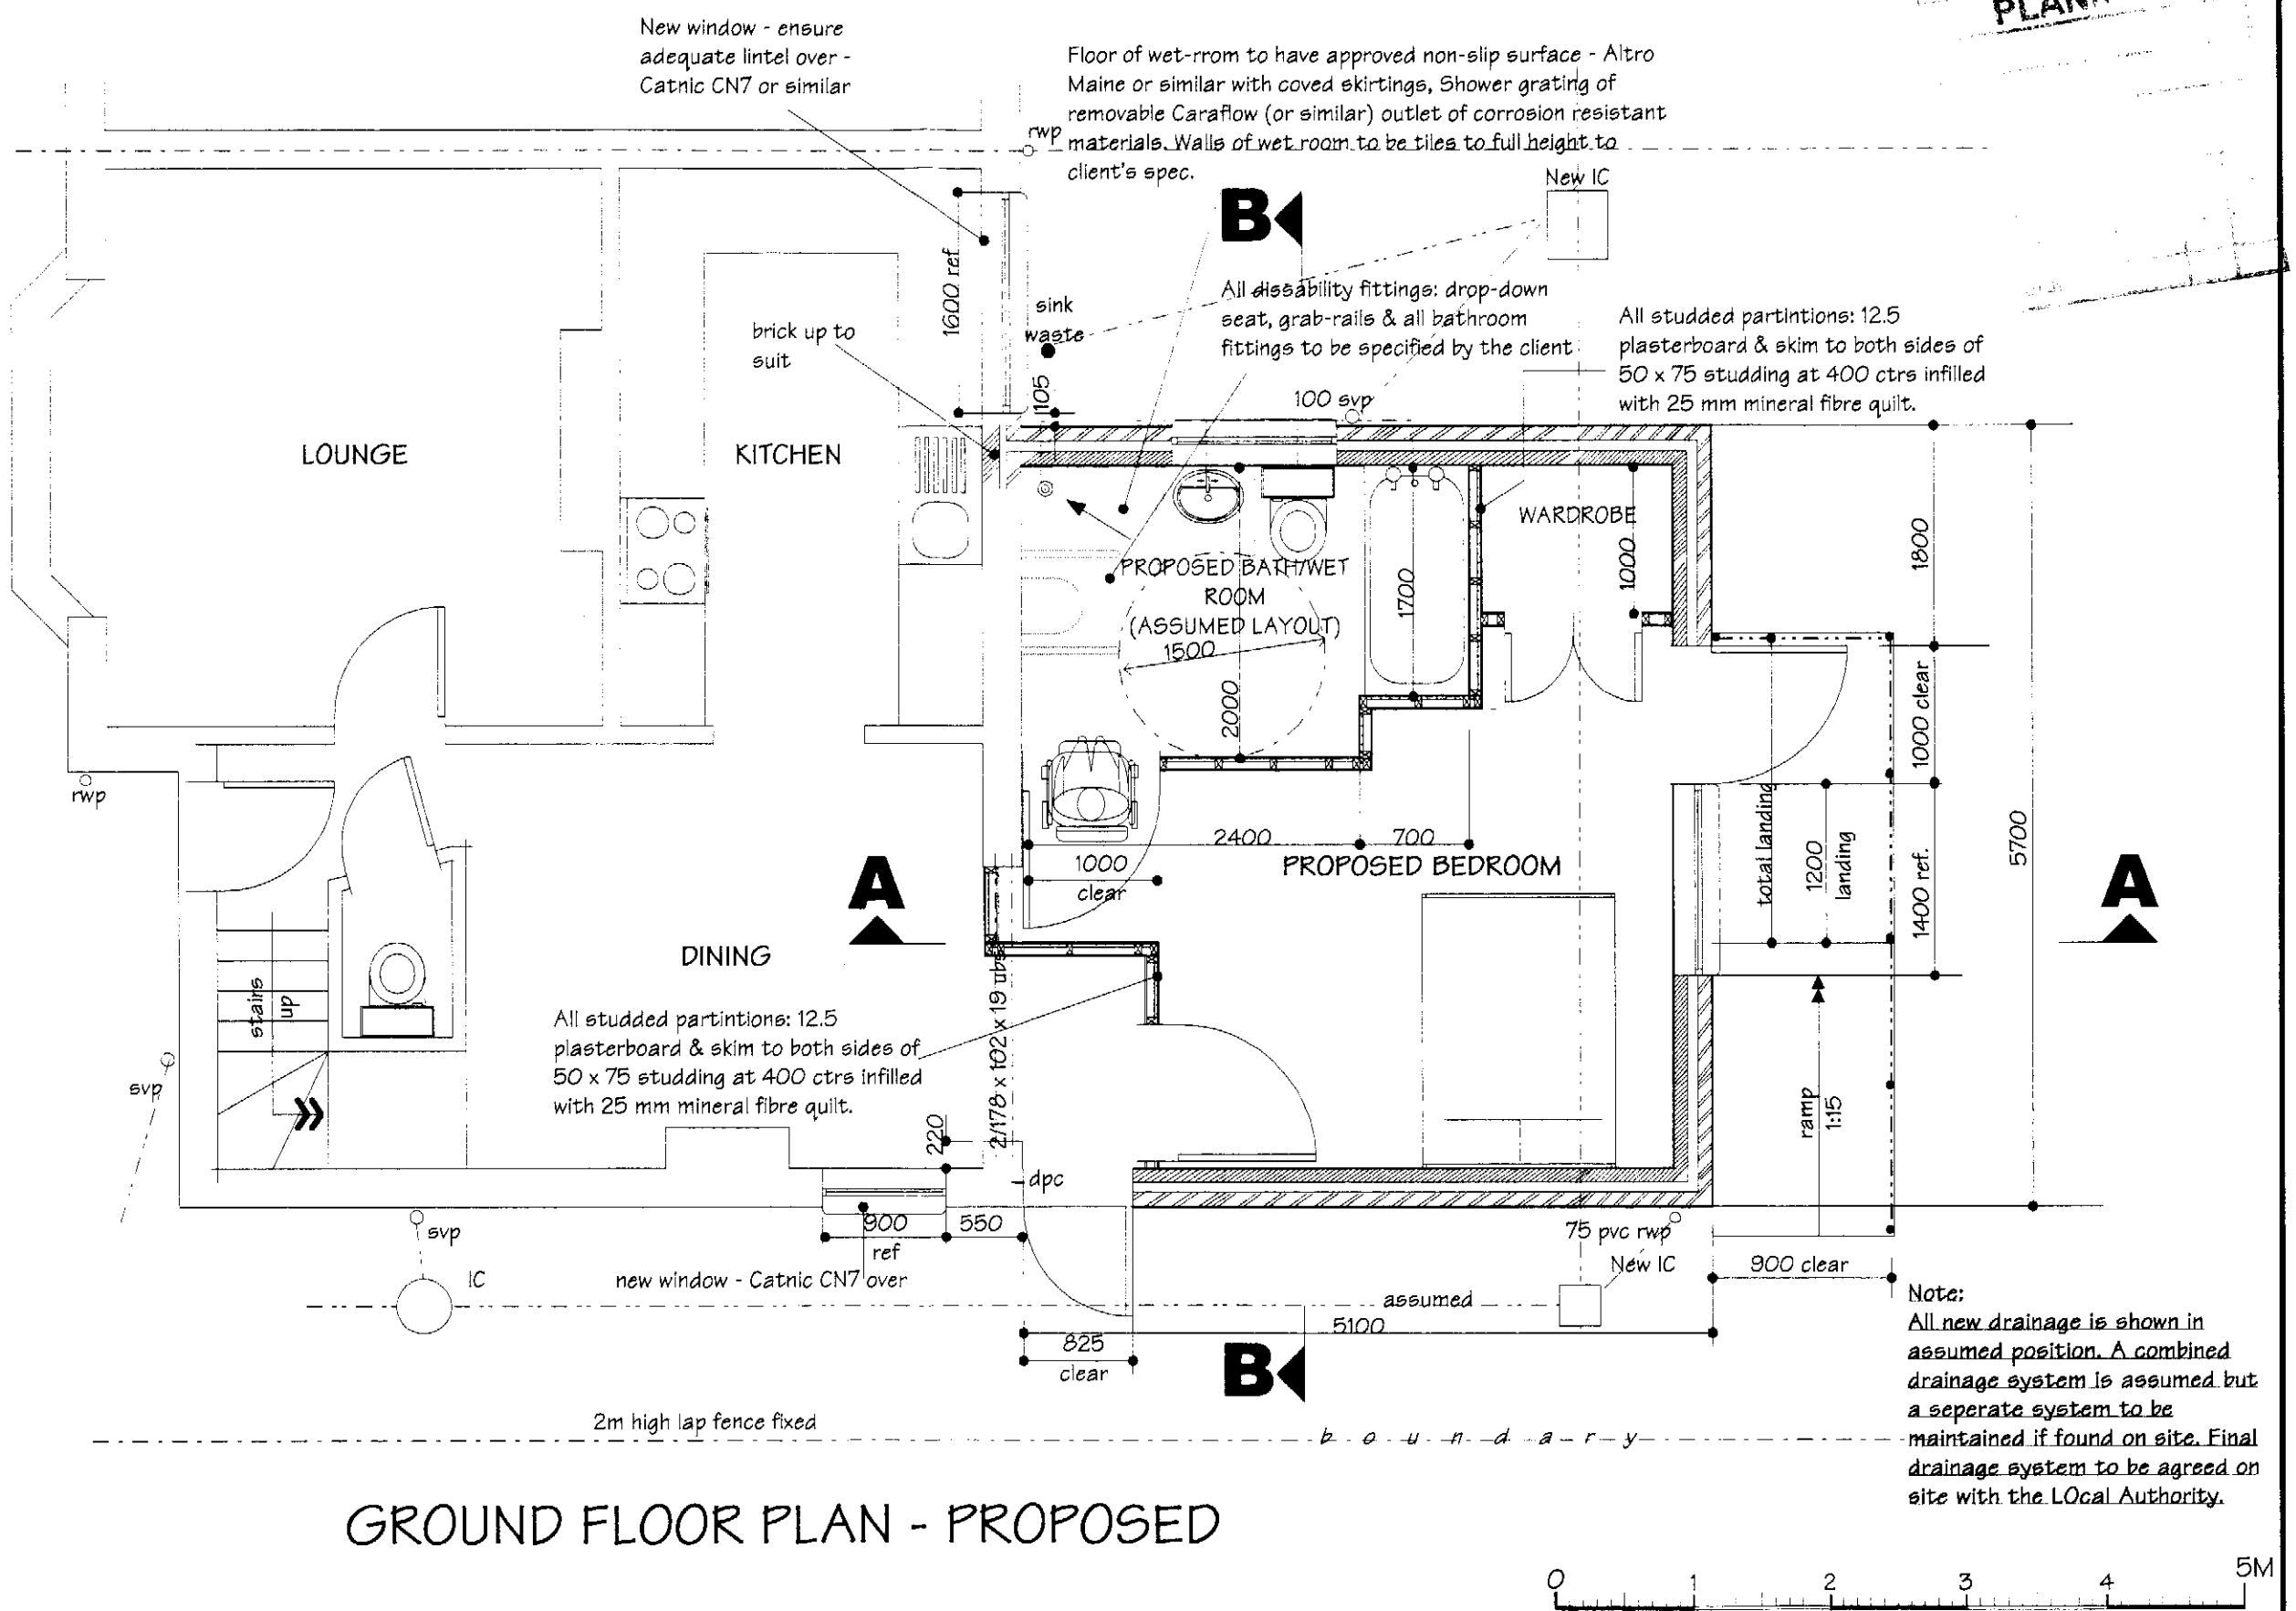

Note:
All new drainage is shown in assumed position. A combined drainage system is assumed but a seperate system to be maintained if found on site. Final drainage system to be agreed on site with the LOcal Authority.

GROUND FLOOR PLAN - PROPOSED

0 1 2 3 4 5M

ALAN BUTTERWORTH DESIGN SERVICE
32 LEICESTER ROAD
FAILSWORTH,
MANCHESTER M35 OGN
TEL: 0161 681 3581 FAX: 0161 682 5670

TITLE:
PROPOSED GROUND FLOOR EXTENSION TO FORM BEDROOM & WET-ROOM
(GROUND FLOOR PLAN - PROPOSED)

FOR
MRS C CONNORS
AT 71 BROADWAY
NEW MOSTON
MANCHESTER M40 3PP

SCALE: 1:50 (AT A3)

DRG NO: **AB0867**

DATE: 8.2.08

SHEET 2
OF 5 SHEETS

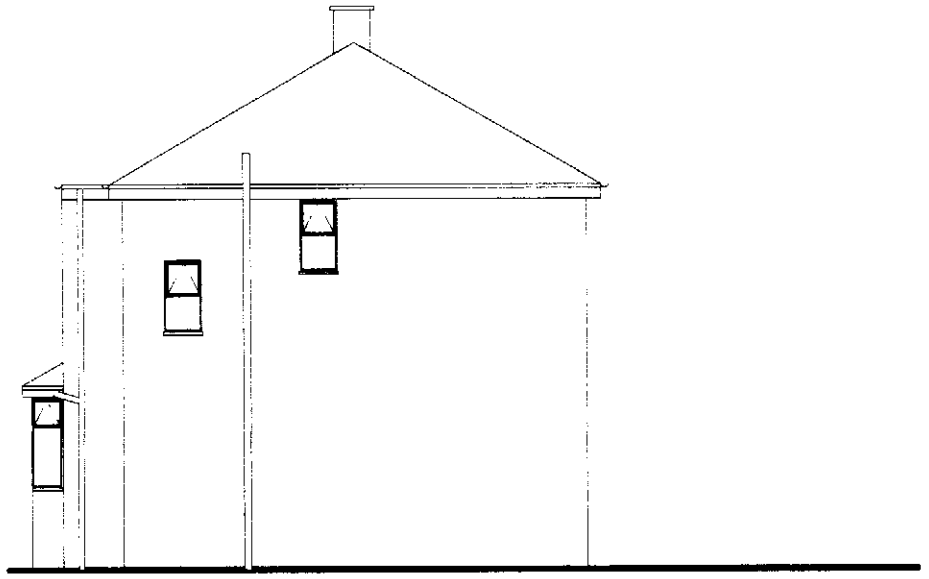

SIDE



REAR

ELEVATIONS - EXISTING

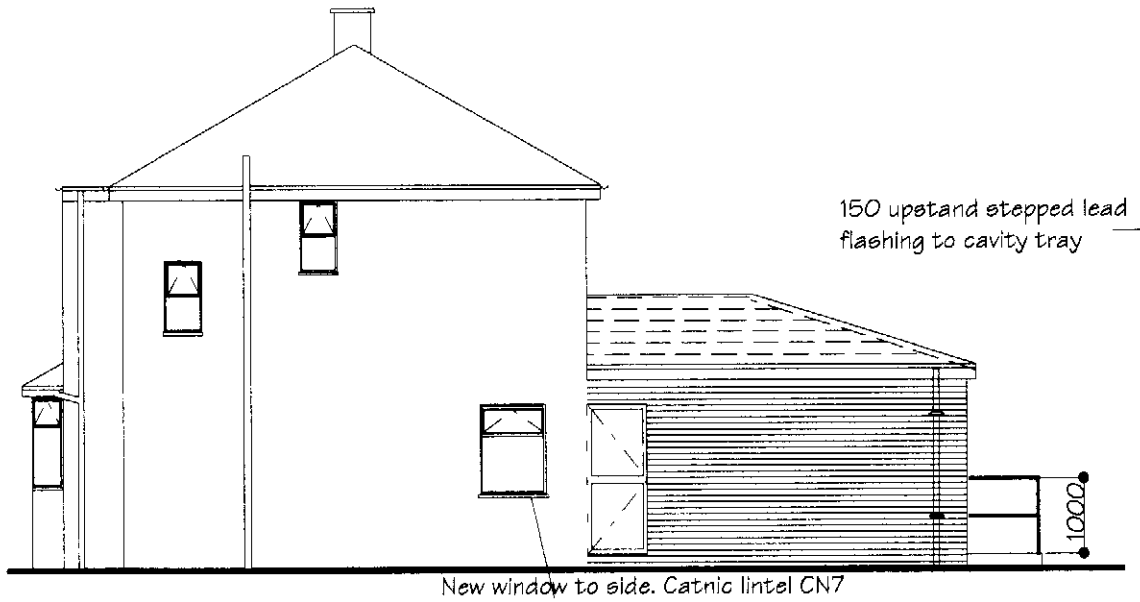

SIDE

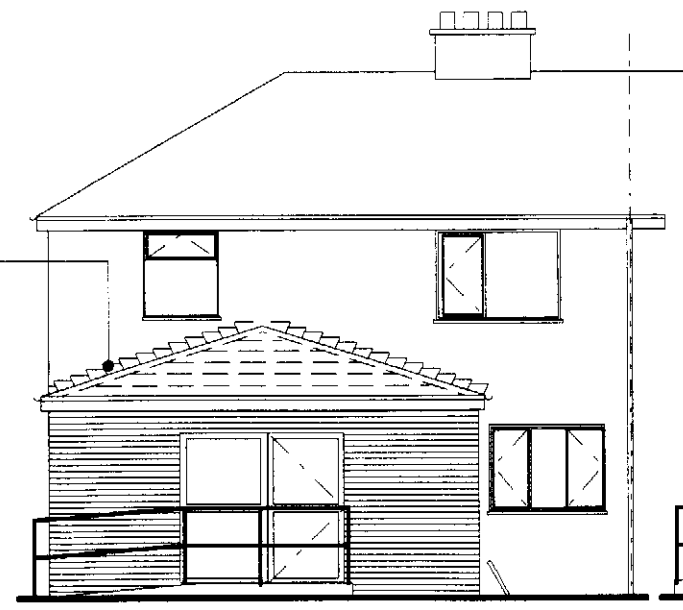

REAR

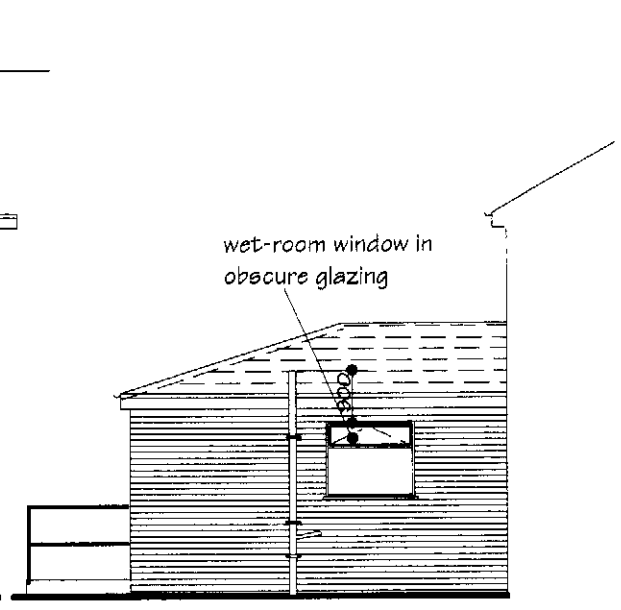

SIDE

ELEVATIONS - PROPOSED

0 1 2 3 4 5M

ALAN BUTTERWORTH DESIGN SERVICE
32 LEICESTER ROAD
FAILSWORTH,
MANCHESTER M35 OGN
TEL: 0161 681 3581 FAX: 0161 682 5670

TITLE:
PROPOSED GROUND FLOOR EXTENSION TO FORM BEDROOM & WET-ROOM
(ELEVATIONS - EXISTING & PROPOSED)

FOR
MRS C CONNORS
AT 71 BROADWAY
NEW MOSTON
MANCHESTER M40 3PP

SCALE: 1:100 (AT A3)

DRG NO: **AB0867**

DATE: 8.2.08

SHEET 3
OF 5 SHEETS