

ELEVATION G

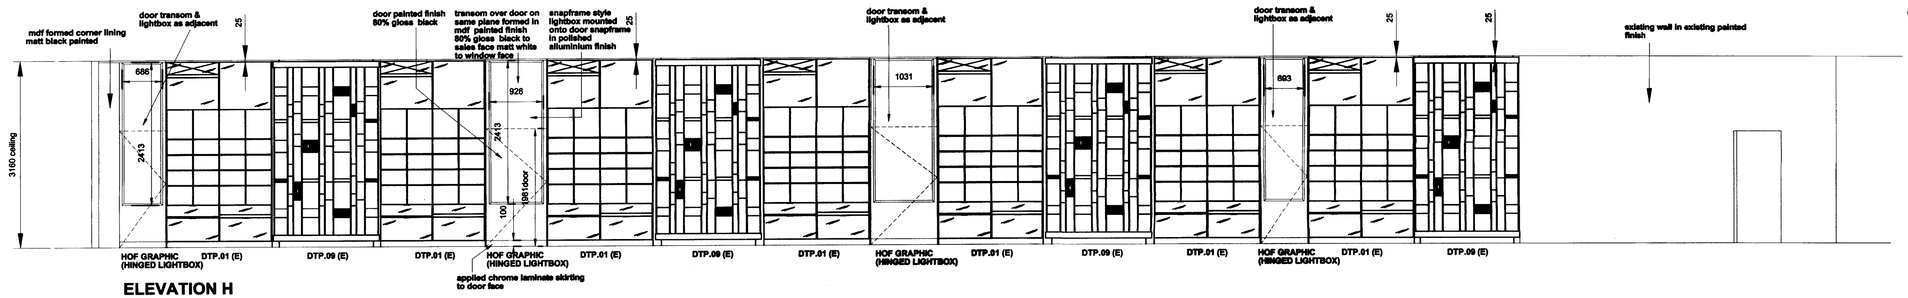

ELEVATION H

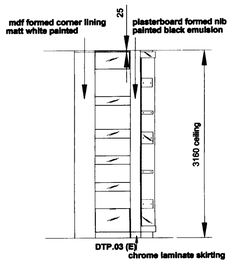

ELEVATION I

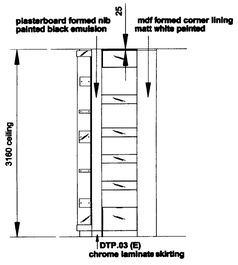

ELEVATION J

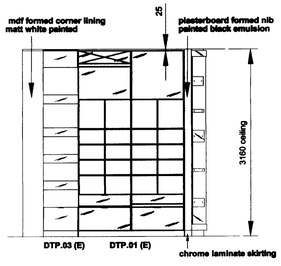

ELEVATION K

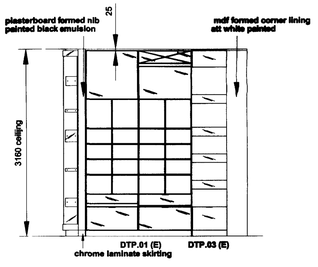

ELEVATION L

Rev A 24 July 08
Lightboxes to window entrance doors detail added.
Transom over doors detail added.

Rev B 4 August 08
Lightboxes to window entrance doors position revised to align to ceiling.
Lightbox height increased to suit.

25 SEP 2008

Europa PLC

Havelock | Europa PLC

Group Head Office
Mossway
Hillend Industrial Park
Dalgety Bay
Fife KY11 9JS
Scotland
Tel:+44 (0)1383 820044
Fax: +44 (0)1383 820064

Westway
Hillend Industrial Park
Dalgety Bay
Fife KY11 9HE
Scotland
Tel:+44 (0)1383 823636
Fax: +44 (0)1383 827330

3 Swanwick Court
Alfreton
Derbyshire DE55 7AS
England
Tel: +44 (0)1773 543300
Fax: +44 (0)1773 543301

Client: HOUSE OF FRASER

Project: KENDALS MANCHESTER

Title: GROUND FLOOR FRAGRANCE PERIMETER ELEVATIONS

Scale: 1:50

Drawn By: M. HILL

Approved By:

Drawing No.: CD-822-GF-05

Revision No.: B

Job No.:

These drawings are the property of Havelock Europa PLC
© copyright Havelock Europa PLC dated 22 JUNE 08

THE CONTENTS OF THIS PROPOSAL, INCLUDING ALL IDEAS, DRAWINGS, ARTWORK, GRAPHICS, LAYOUTSIN THIS PROPOSAL ARE THE PROPERTY OF HAVELOCK EUROPA PLC. AND INFORMATION, AND ALL COPYRIGHT AND OTHER INTELLECTUAL PROPERTY RIGHTS ANY PART OF THIS PROPOSAL SHOULD NOT BE USED BY ANY PERSON, INCLUDING THE CLIENT, WITHOUT THE PRIOR WRITTEN CONSENT OF HAVELOCK EUROPA PLC.
CONTRACTOR TO CHECK DIMENSIONS AND NOTIFY ANY DISCREPANCIES OR ERRORS TO HAVELOCK EUROPA PLC IMMEDIATELY.

Havelock | Europa PLC