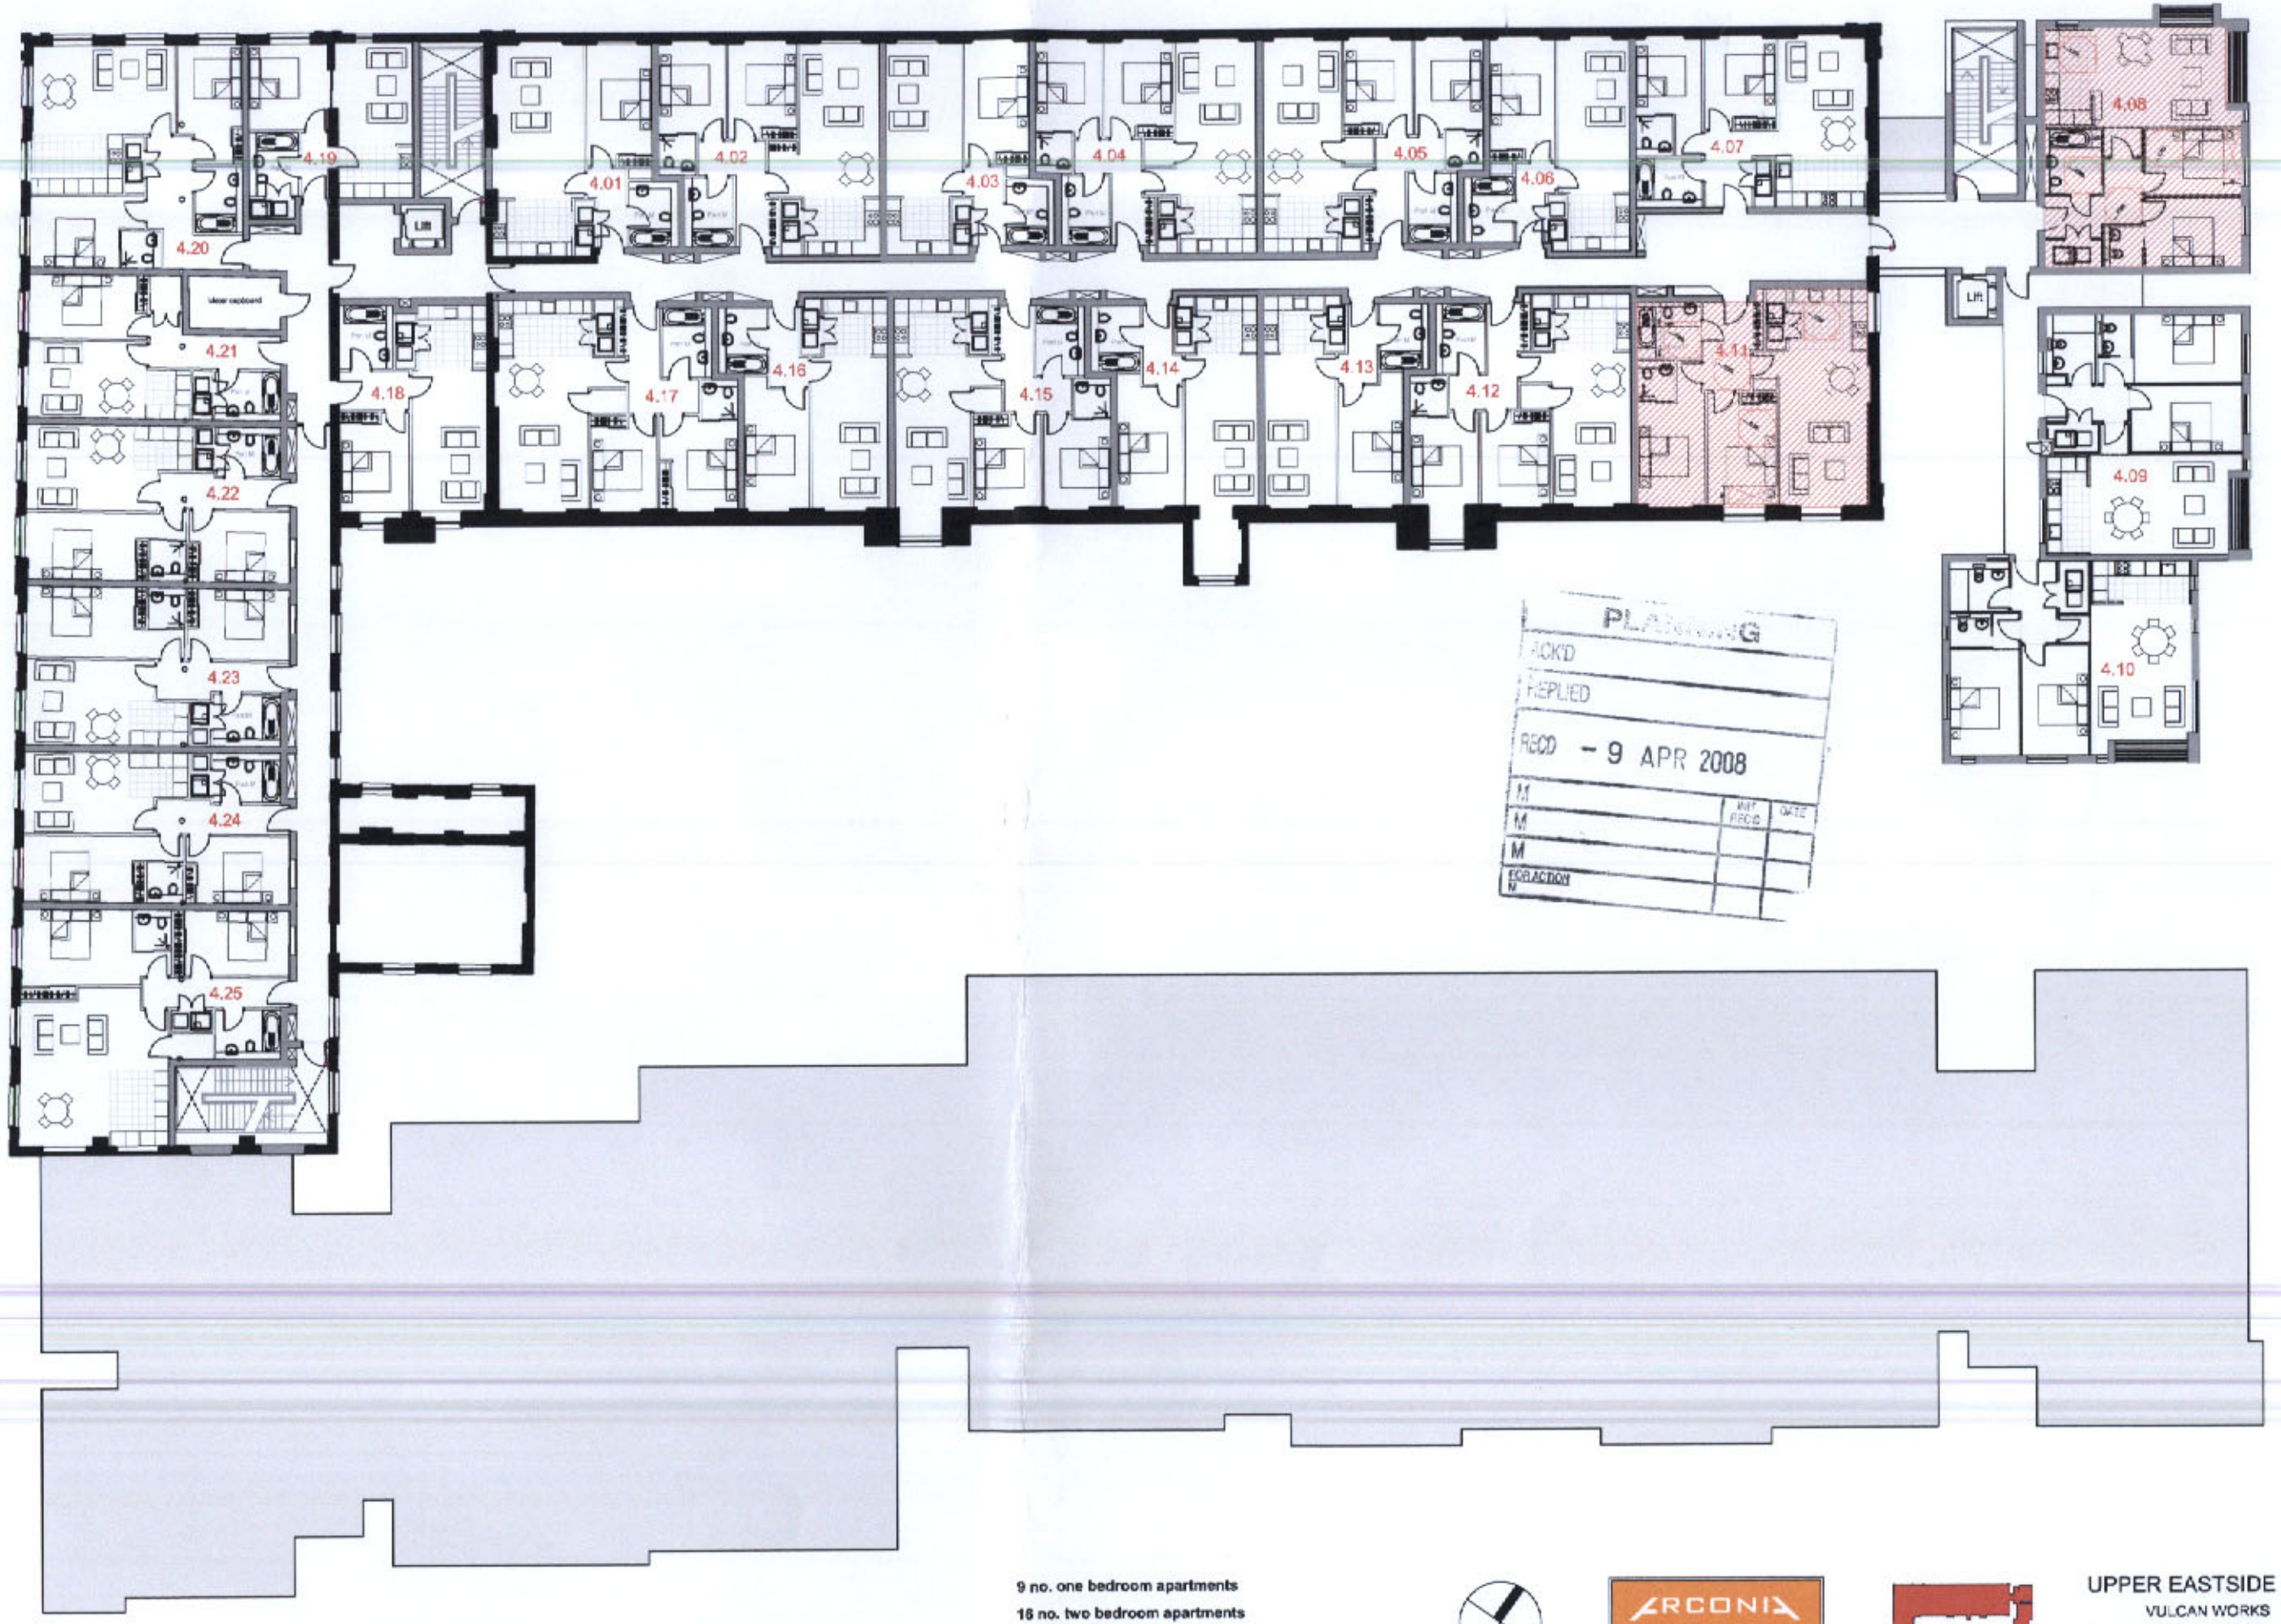

PLANNING
ACK'D
REPLIED
RECD - 9 APR 2008
M
M
M
FOR ACTION
M
INIT RECD
DATE

9 no. one bedroom apartments

16 no. two bedroom apartments

Hatched area denotes apartment type to be compliant with BS 8300

ARCONIA

UPPER EASTSIDE
VULCAN WORKS
refurbished fourth floor plan
PL21B
october 2004
1:250



9 no. one bedroom apartments

16 no. two bedroom apartments

Hatched area denotes apartment type to be compliant with BS 8300

ARCONIA

UPPER EASTSIDE

VULCAN WORKS

refurbished fourth floor plan

PL21C

october 2004

1:250