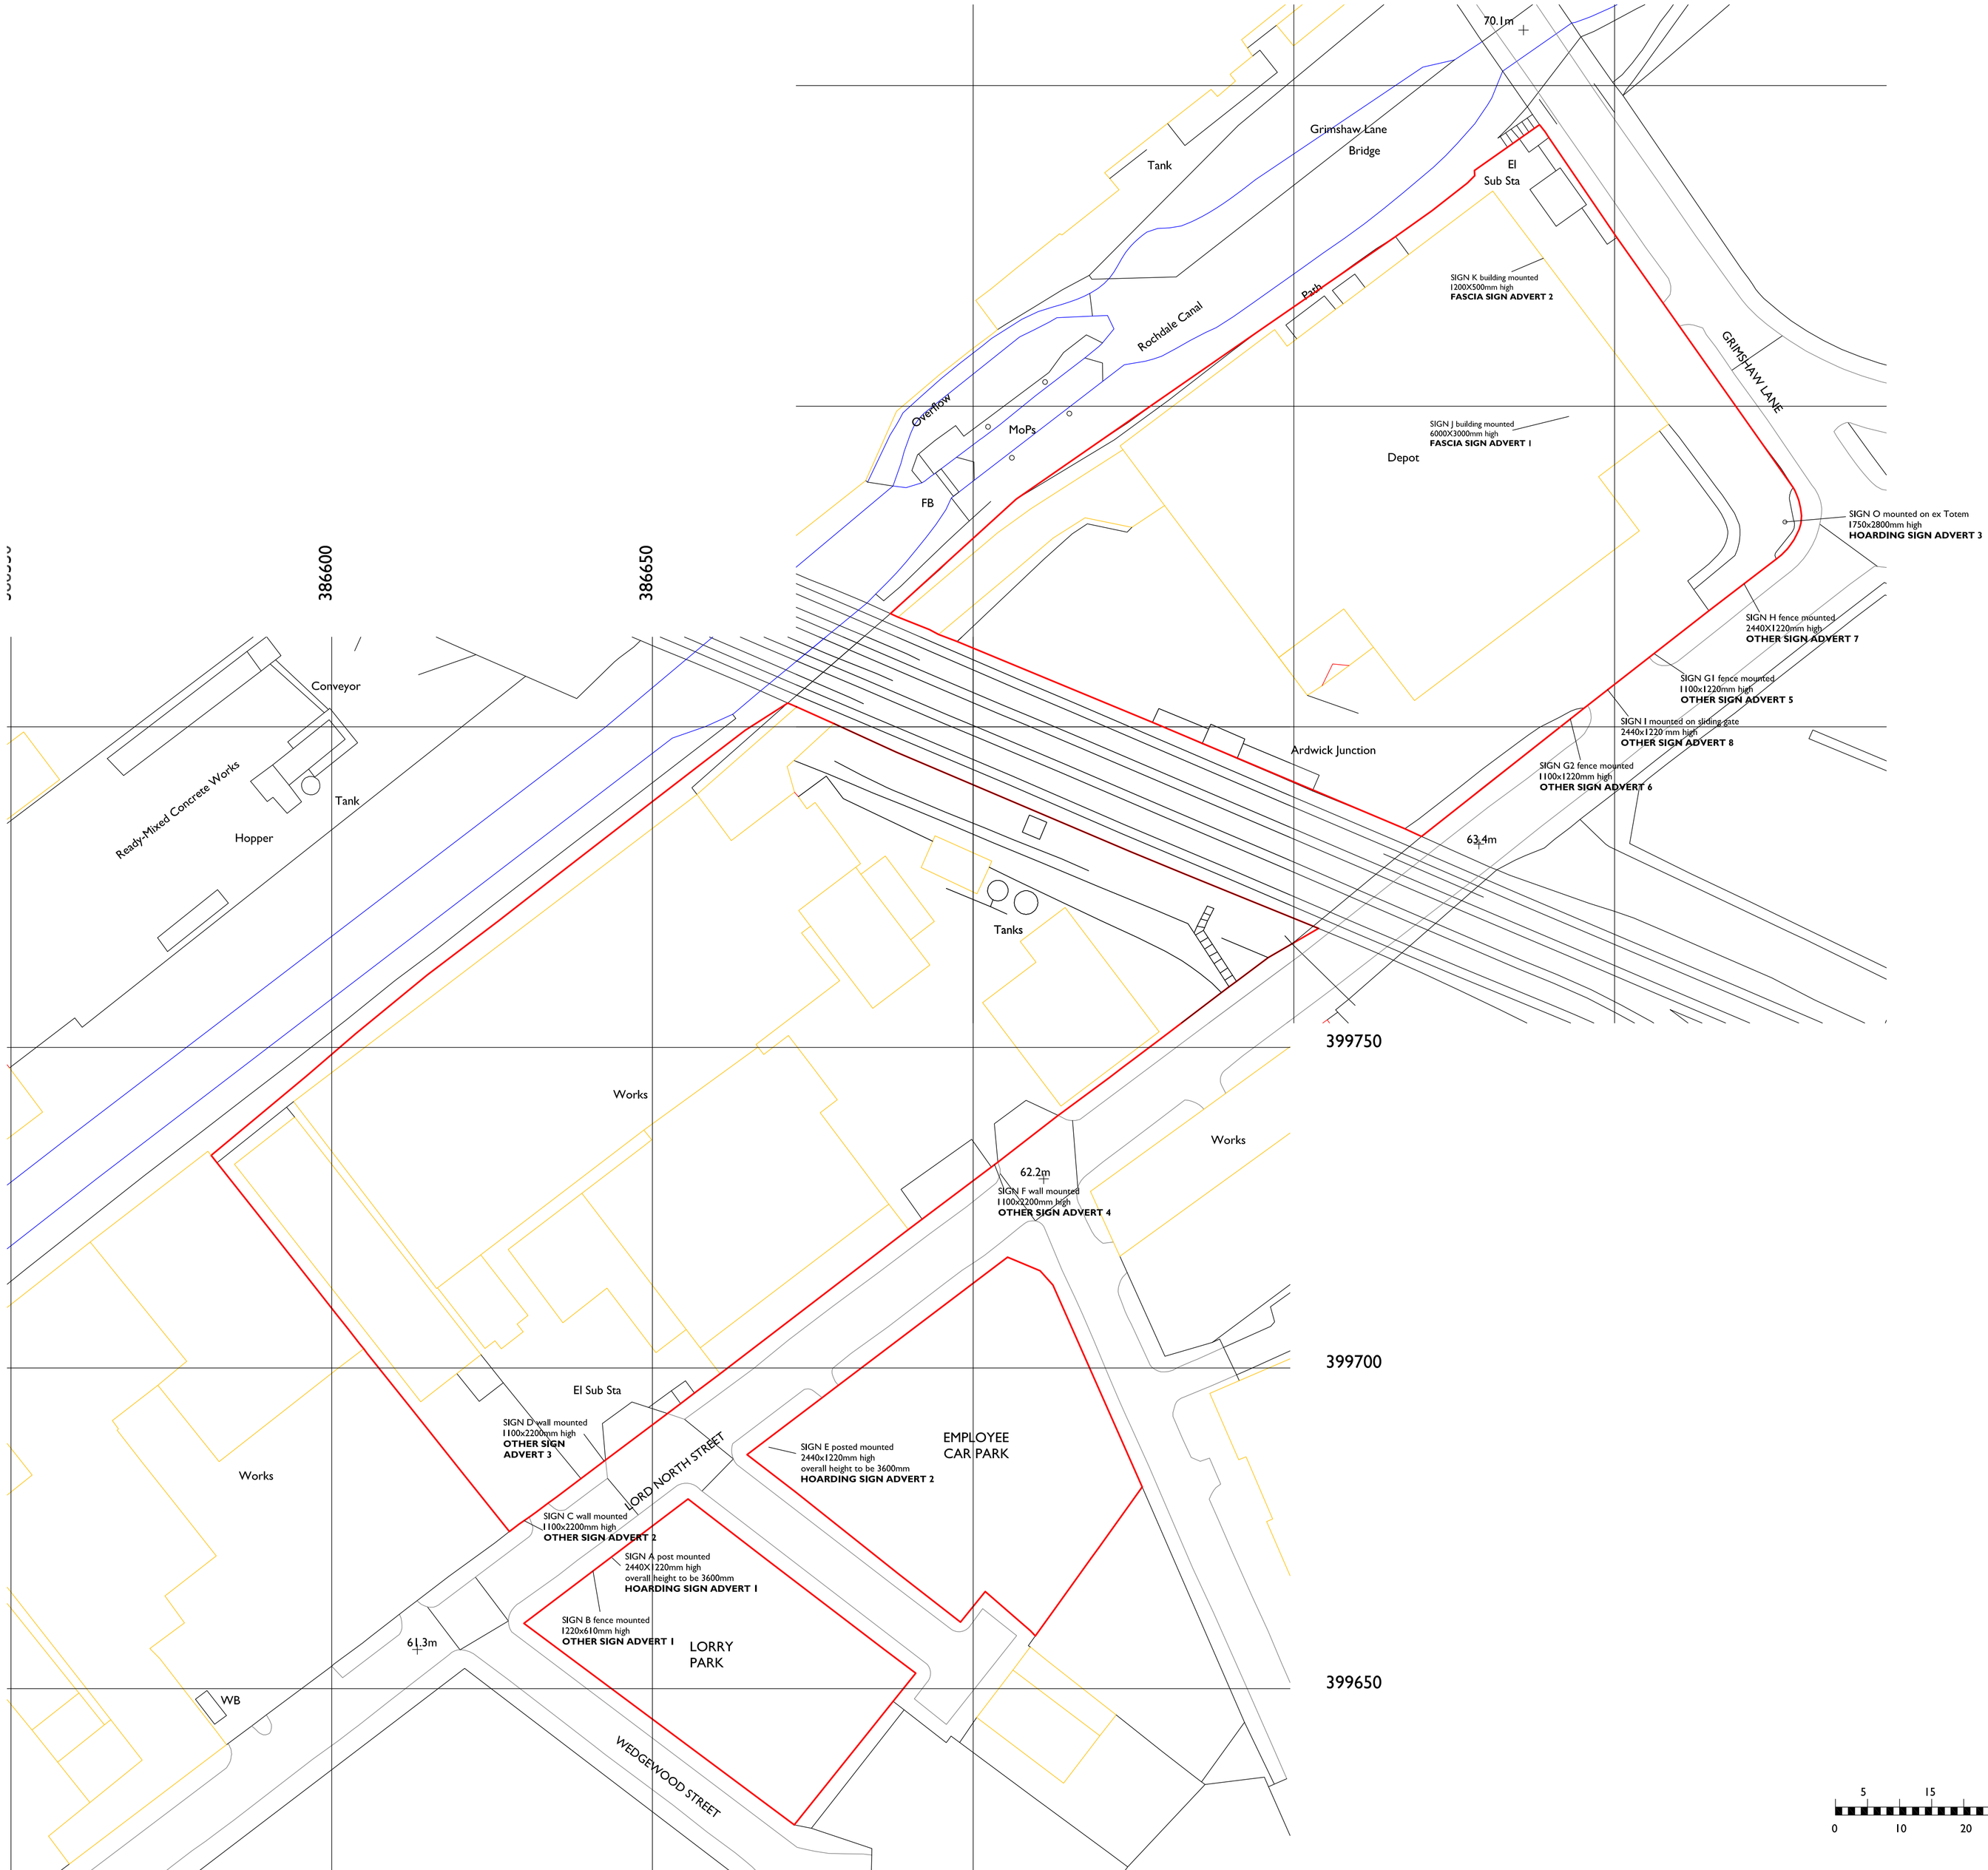

Notes

All work to be carried out in accordance with the requirements of the current Building Regulations, all relevant BS Specifications, Codes of Practice, Local and Service Authority Byelaws, and in compliance with the Local Authority Approvals

Contractors must verify all dimensions on site before commencing any work, making any shop drawings or fabricating off site.

Written dimensions should be taken in preference to scaled-off dimensions.

If there are any discrepancies found between the drawing and site, these should be notified immediately to the office.

SIGNS A & E POST MOUNTED

Digital print onto mactac jt5929p white vinyl (grey back) with a lf3999 gloss laminate mounted to 3mm alcan traffic grey composite aluminium panel grey back white front.

Fitted to 2 off new 76mm grey posts with medium channel and post clips
(POST HEIGHT 3600mm

SIGNS B G1 G2 H & I pallisade fence mounted

Digital print onto mactac jt5929p white vinyl (grey back) with a lf3999 gloss laminate mounted to 3mm alcan traffic grey composite aluminium panel grey back white front.

Fitted to fence using medium channel and flat bar

SIGNS C D & F wall mounted

Digital print onto mactac jt5929p white vinyl (grey back) with a lf3999 gloss laminate mounted to 3mm alcan traffic grey composite aluminium panel grey back white front.

Fitted to brick wall using 25mm ali angle joggle fixing

SIGN J PVC banner

Digital print onto banner pvc Fitted into black astra flex tension system

SIGN K building fixed

Digital print onto mactac jt5929p white vinyl (grey back) with a lf3999 gloss laminate mounted to 3mm alcan traffic grey composite aluminium panel grey back white front.

Fitted to brick wall using 25mm ali angle joggle fixing

SIGN O existing frame

Remove existing panels and paint existing frame.

Digital print onto mactac jt5929p white vinyl (grey back) with a lf3999 gloss laminate
Mounted to 3mm alcan composite aluminium panel

revision	date
D notes added to signs to confirm advert locations on planning application	030812
C height of signs A & E confirmed as 3600mm	300712
B Additional site added with signs	250712

FOREST

01282 694949

project
NEW SIGNAGE
LORD NORTH STREET
NEWTON HEATH
MANCHESTER
M40 2HJ

client
PRINCES LIMITED

drawing title
SITE PLAN

date	scale	drawing no.
JULY 2012	1: 500	1205-1-1D