


Section AA

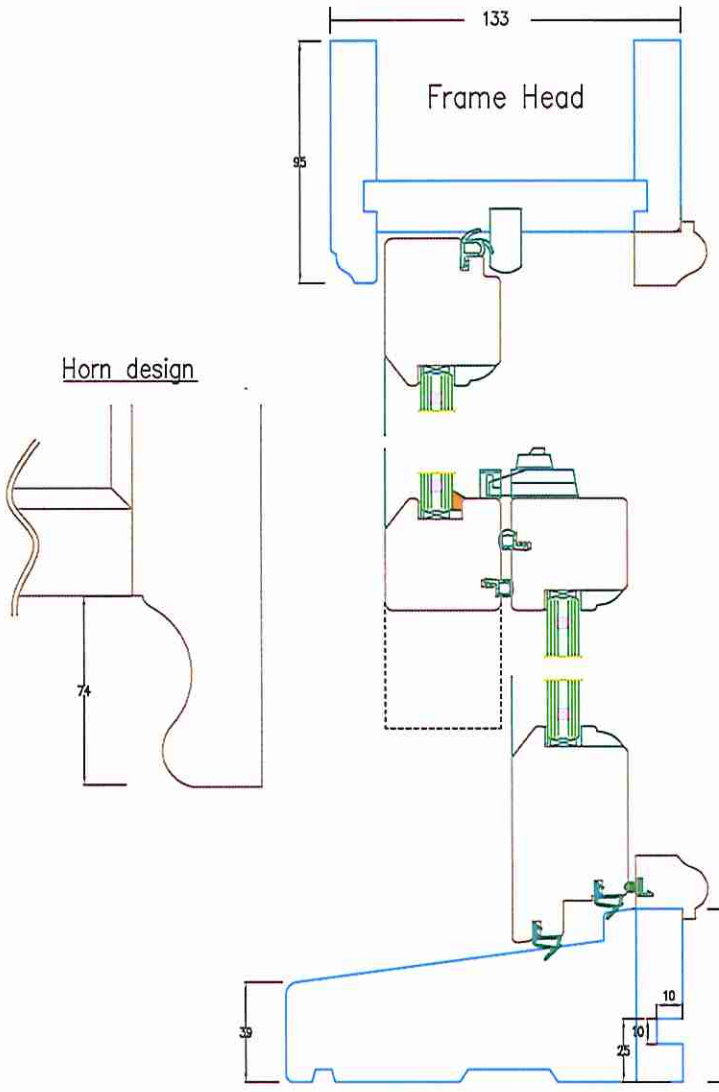

Frame Cill

Section BB

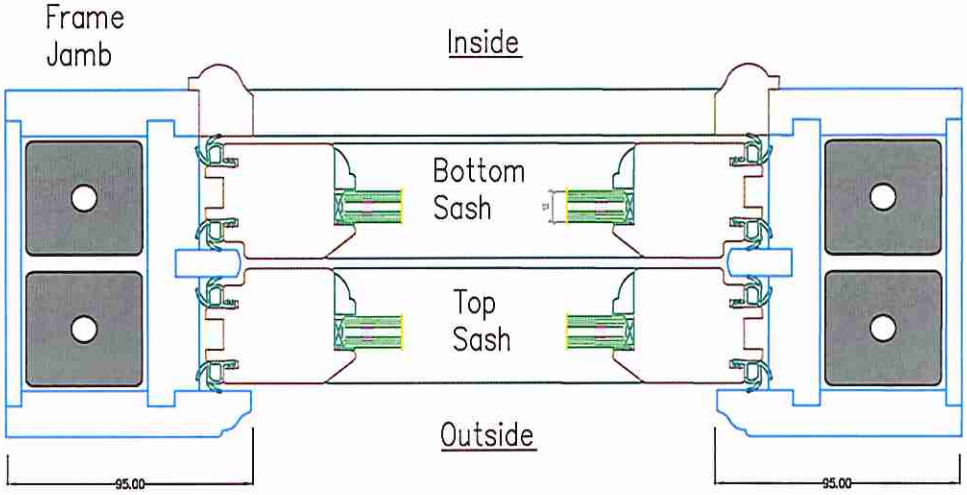

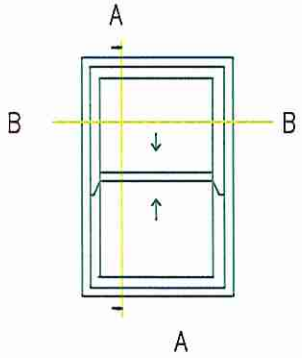

Elevation Sectional Drawing of Internal Glazed Slimline Cords & Weights Casement

- 58x45mm Sash stiles and head.
- 85x45 Sash Bottom Rail
- 44x45 meeting rails. (45mm Optional)
- 12mm Double Glazed Unit with Putty Style bead.
- Standard External Glazed Sash Profile. (Other profiles available on request)
- 95mm Standard External Frame Architrave (Other Profiles available on request)
- 133mm O/A Frame Thickness.

Heron Joinery
Crafting Beauty & Warmth

Title: 45mm Internal Glazed Slimline Cords & Weights Sliding Casement			
Drawn By: DK	Scale: N.T.S	Drawing No: SL45CW_001	
Checked By:	Date: FEB 2013		