

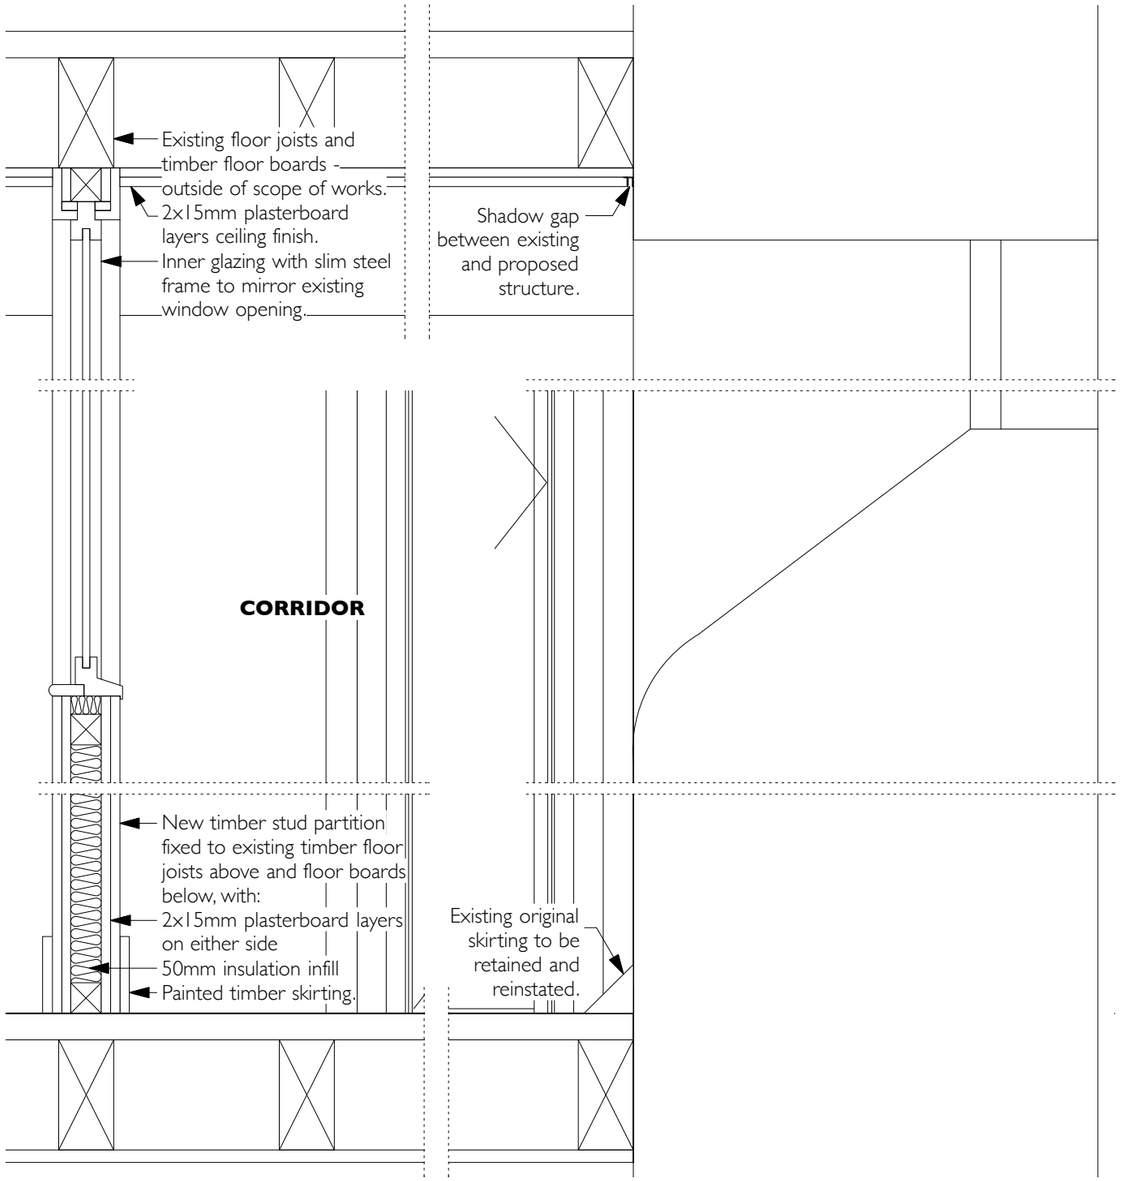



DETAIL 3

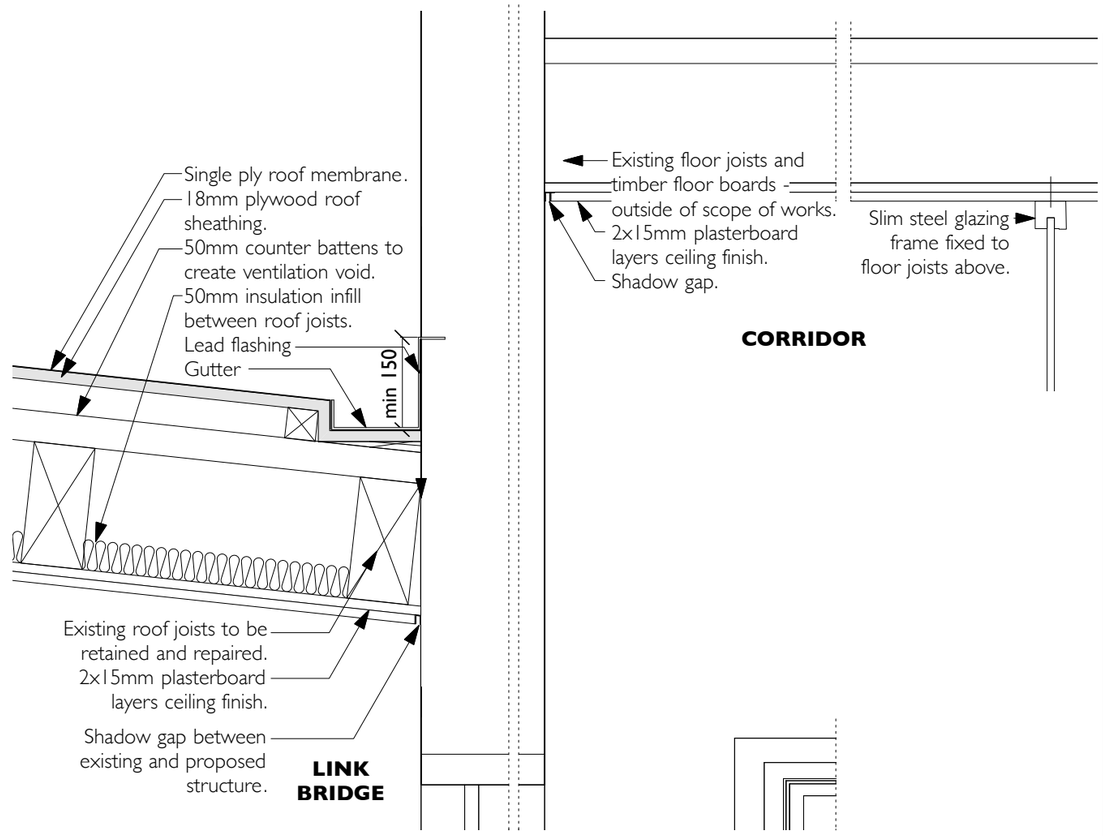


DETAIL 4

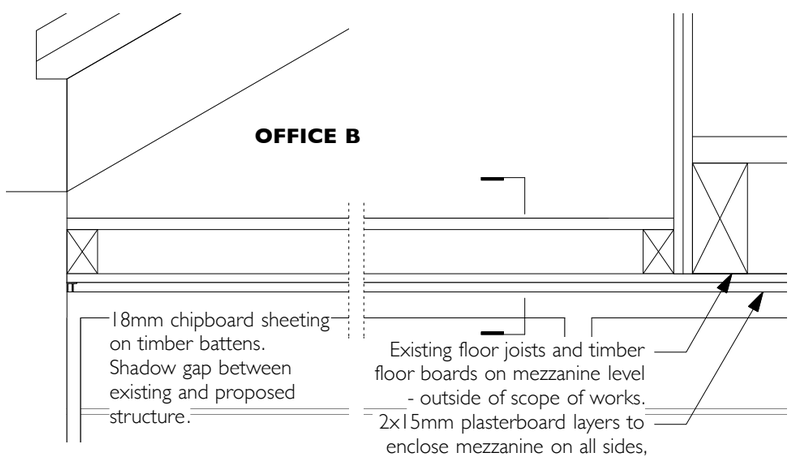

DETAIL 5

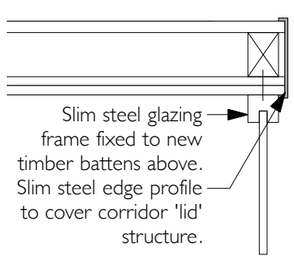

DETAIL 5: Cross section

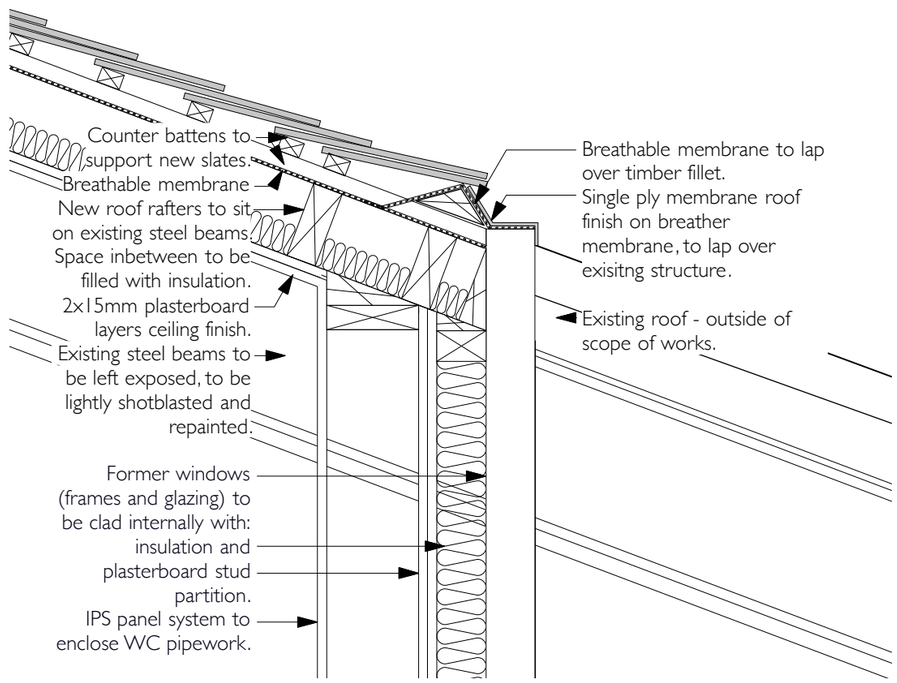

DETAIL 6

COPYRIGHT OF ATELIER MB LTD
DO NOT SCALE FROM THIS DRAWING
DIMENSIONSTO BE CHECKED ON SITE

Note:

Detail drawings to be read in conjunction with drawings P(300) and P(310).

A	Sept 16	Detail 4 revised - gutter indicated.

Chatham Mill
Manchester

Sectional details - 2
Proposed

scheme 1624
drwg no. **P(312)**
rev A

scale 1:10@A3
date first drawn Sep 16
drawn ZS

SK sketch P proposed T tender C construction AB asbuilt

www.ateliermb.co.uk
t 0161 236 0051
e architect@ateliermb.co.uk

Atelier MB
Urban Architects