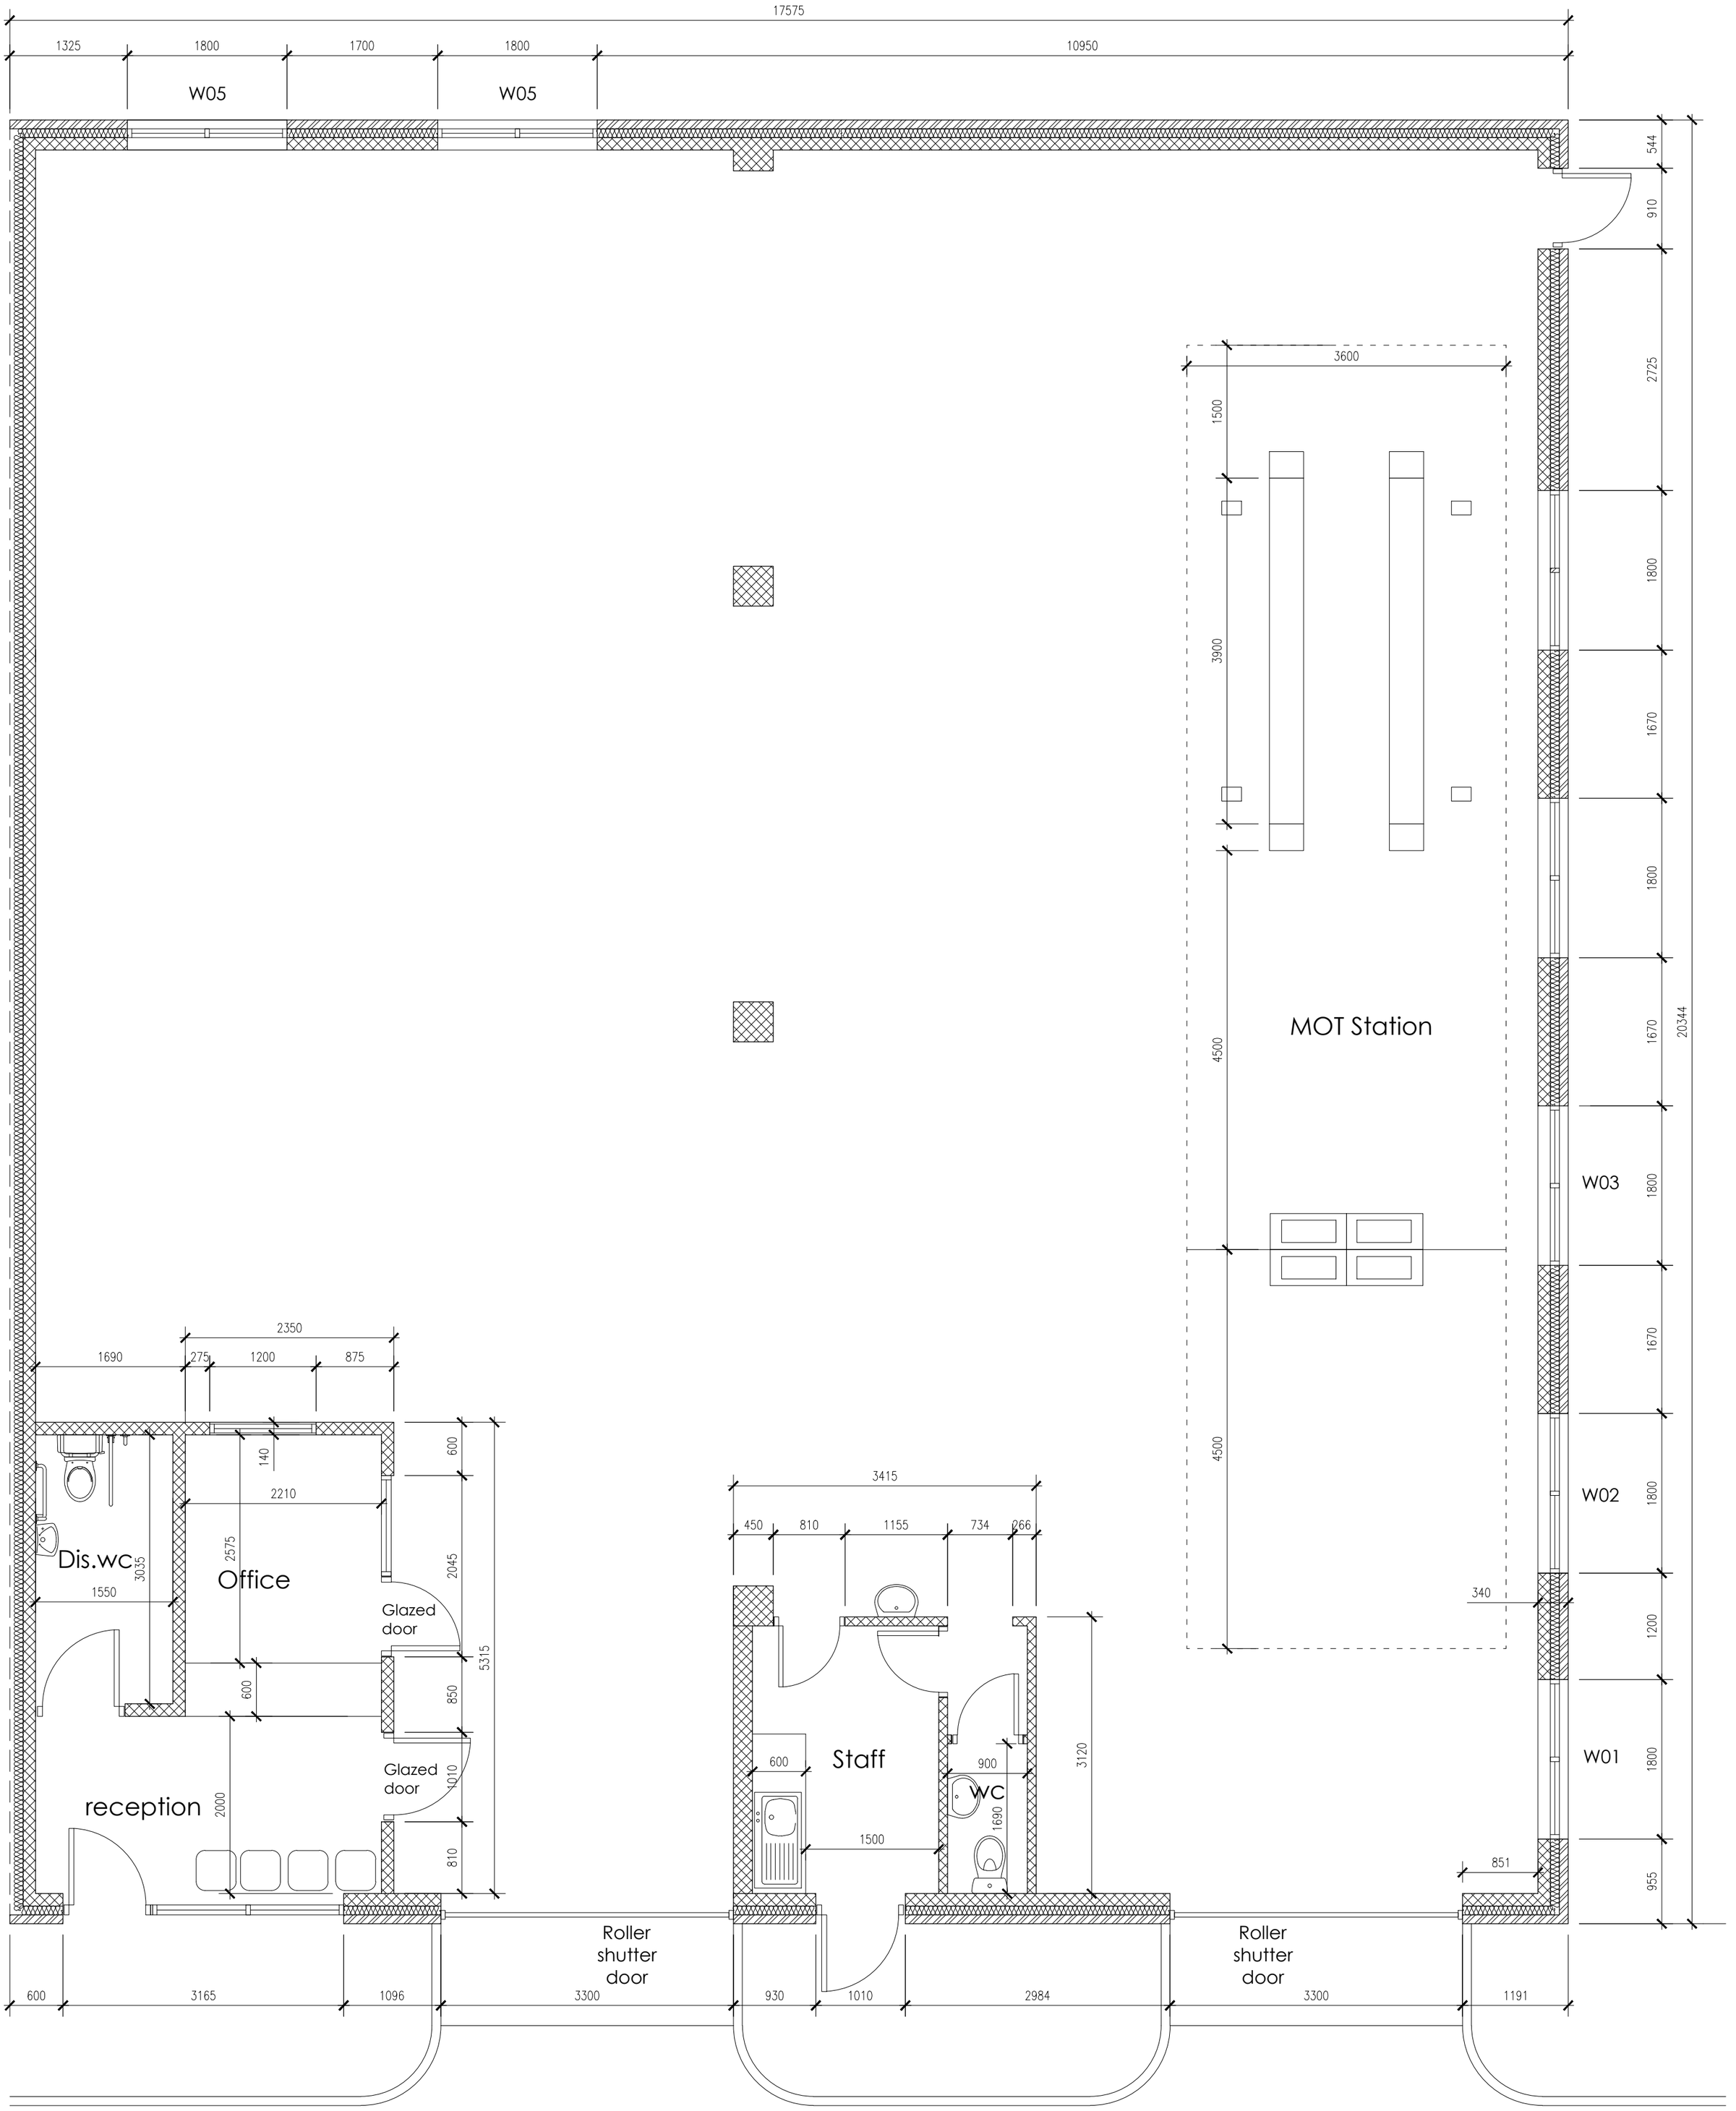

FLOOR PLAN

(Proposed)

Proposed Ground Floor Plan
Drawing 004 A
SCALE 1:50 @ A2

No.5 & 7 Walmer Street East
Rusholme
Manchester,
M14 5SS