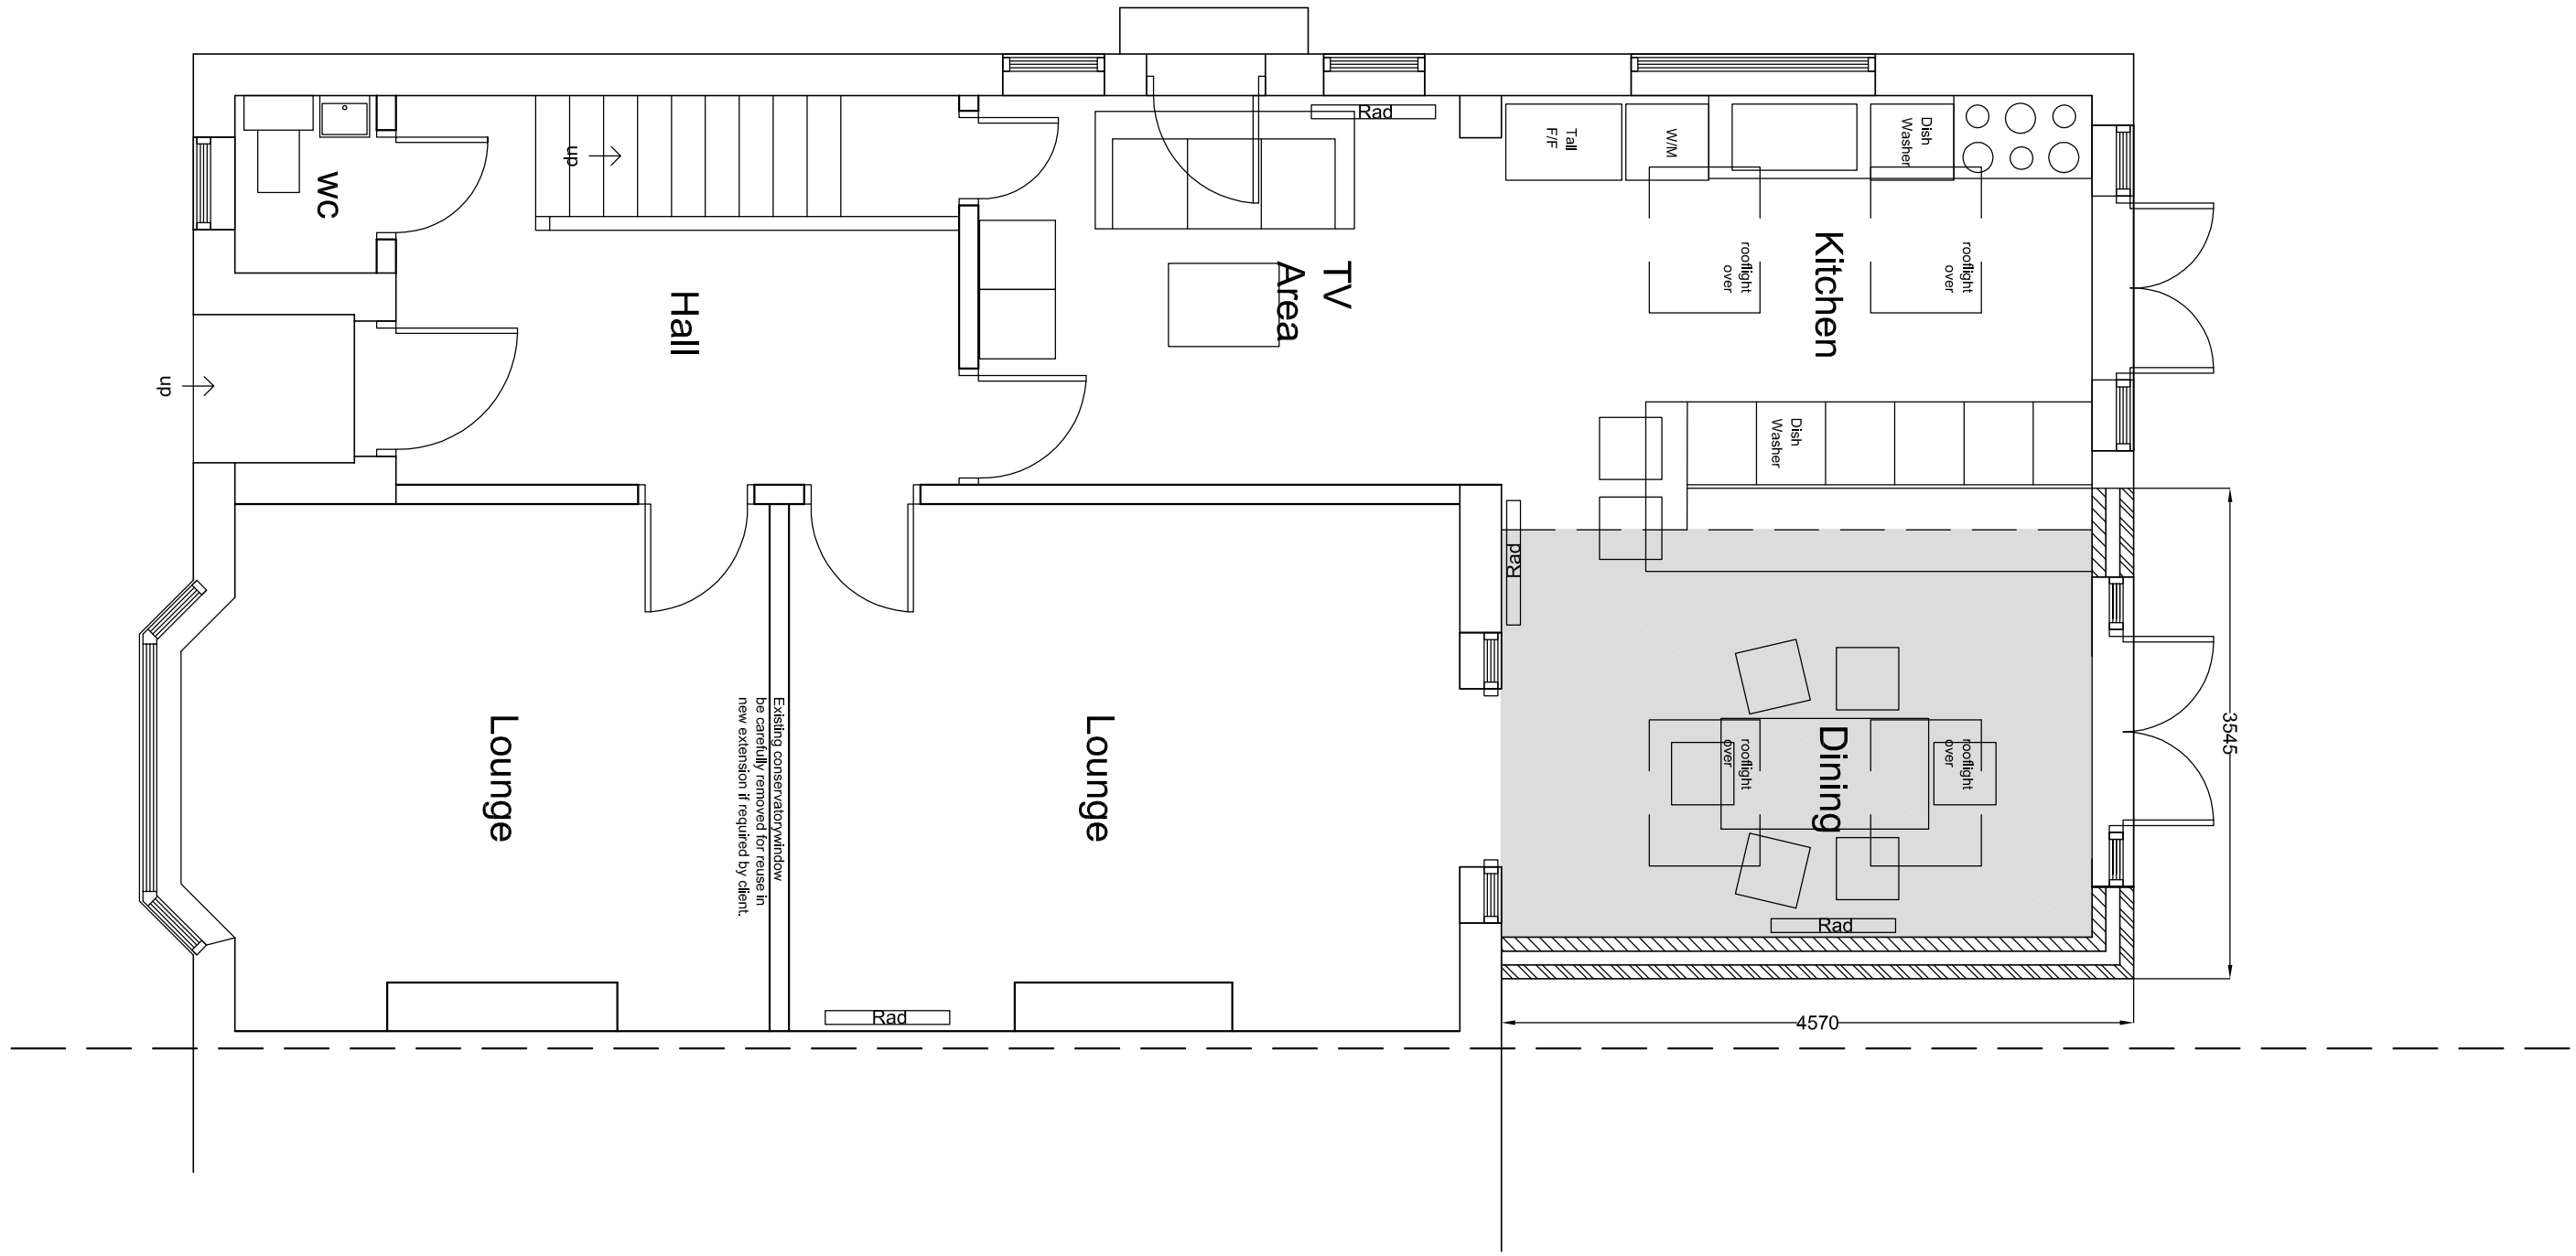


GROUND FLOOR

# 428 PARRSWOOD ROAD

**428 PARRSWOOD ROAD**
**PROPOSED PLANS**
**SCALE 1:50 Jun16 00-05 REV 0**