NOTES:
1. THIS DRAWING NOT TO BE SCALED, FIGURED DIMENSIONS ONLY TO BE TAKEN.
2. SHOULD ANY DISCREPANCIES BE FOUND WITH THIS DRAWING, PLEASE INFORM THIS OFFICE.
3. COPYRIGHT OF THIS DRAWING IS OWNED BY JMARCHITECTS.

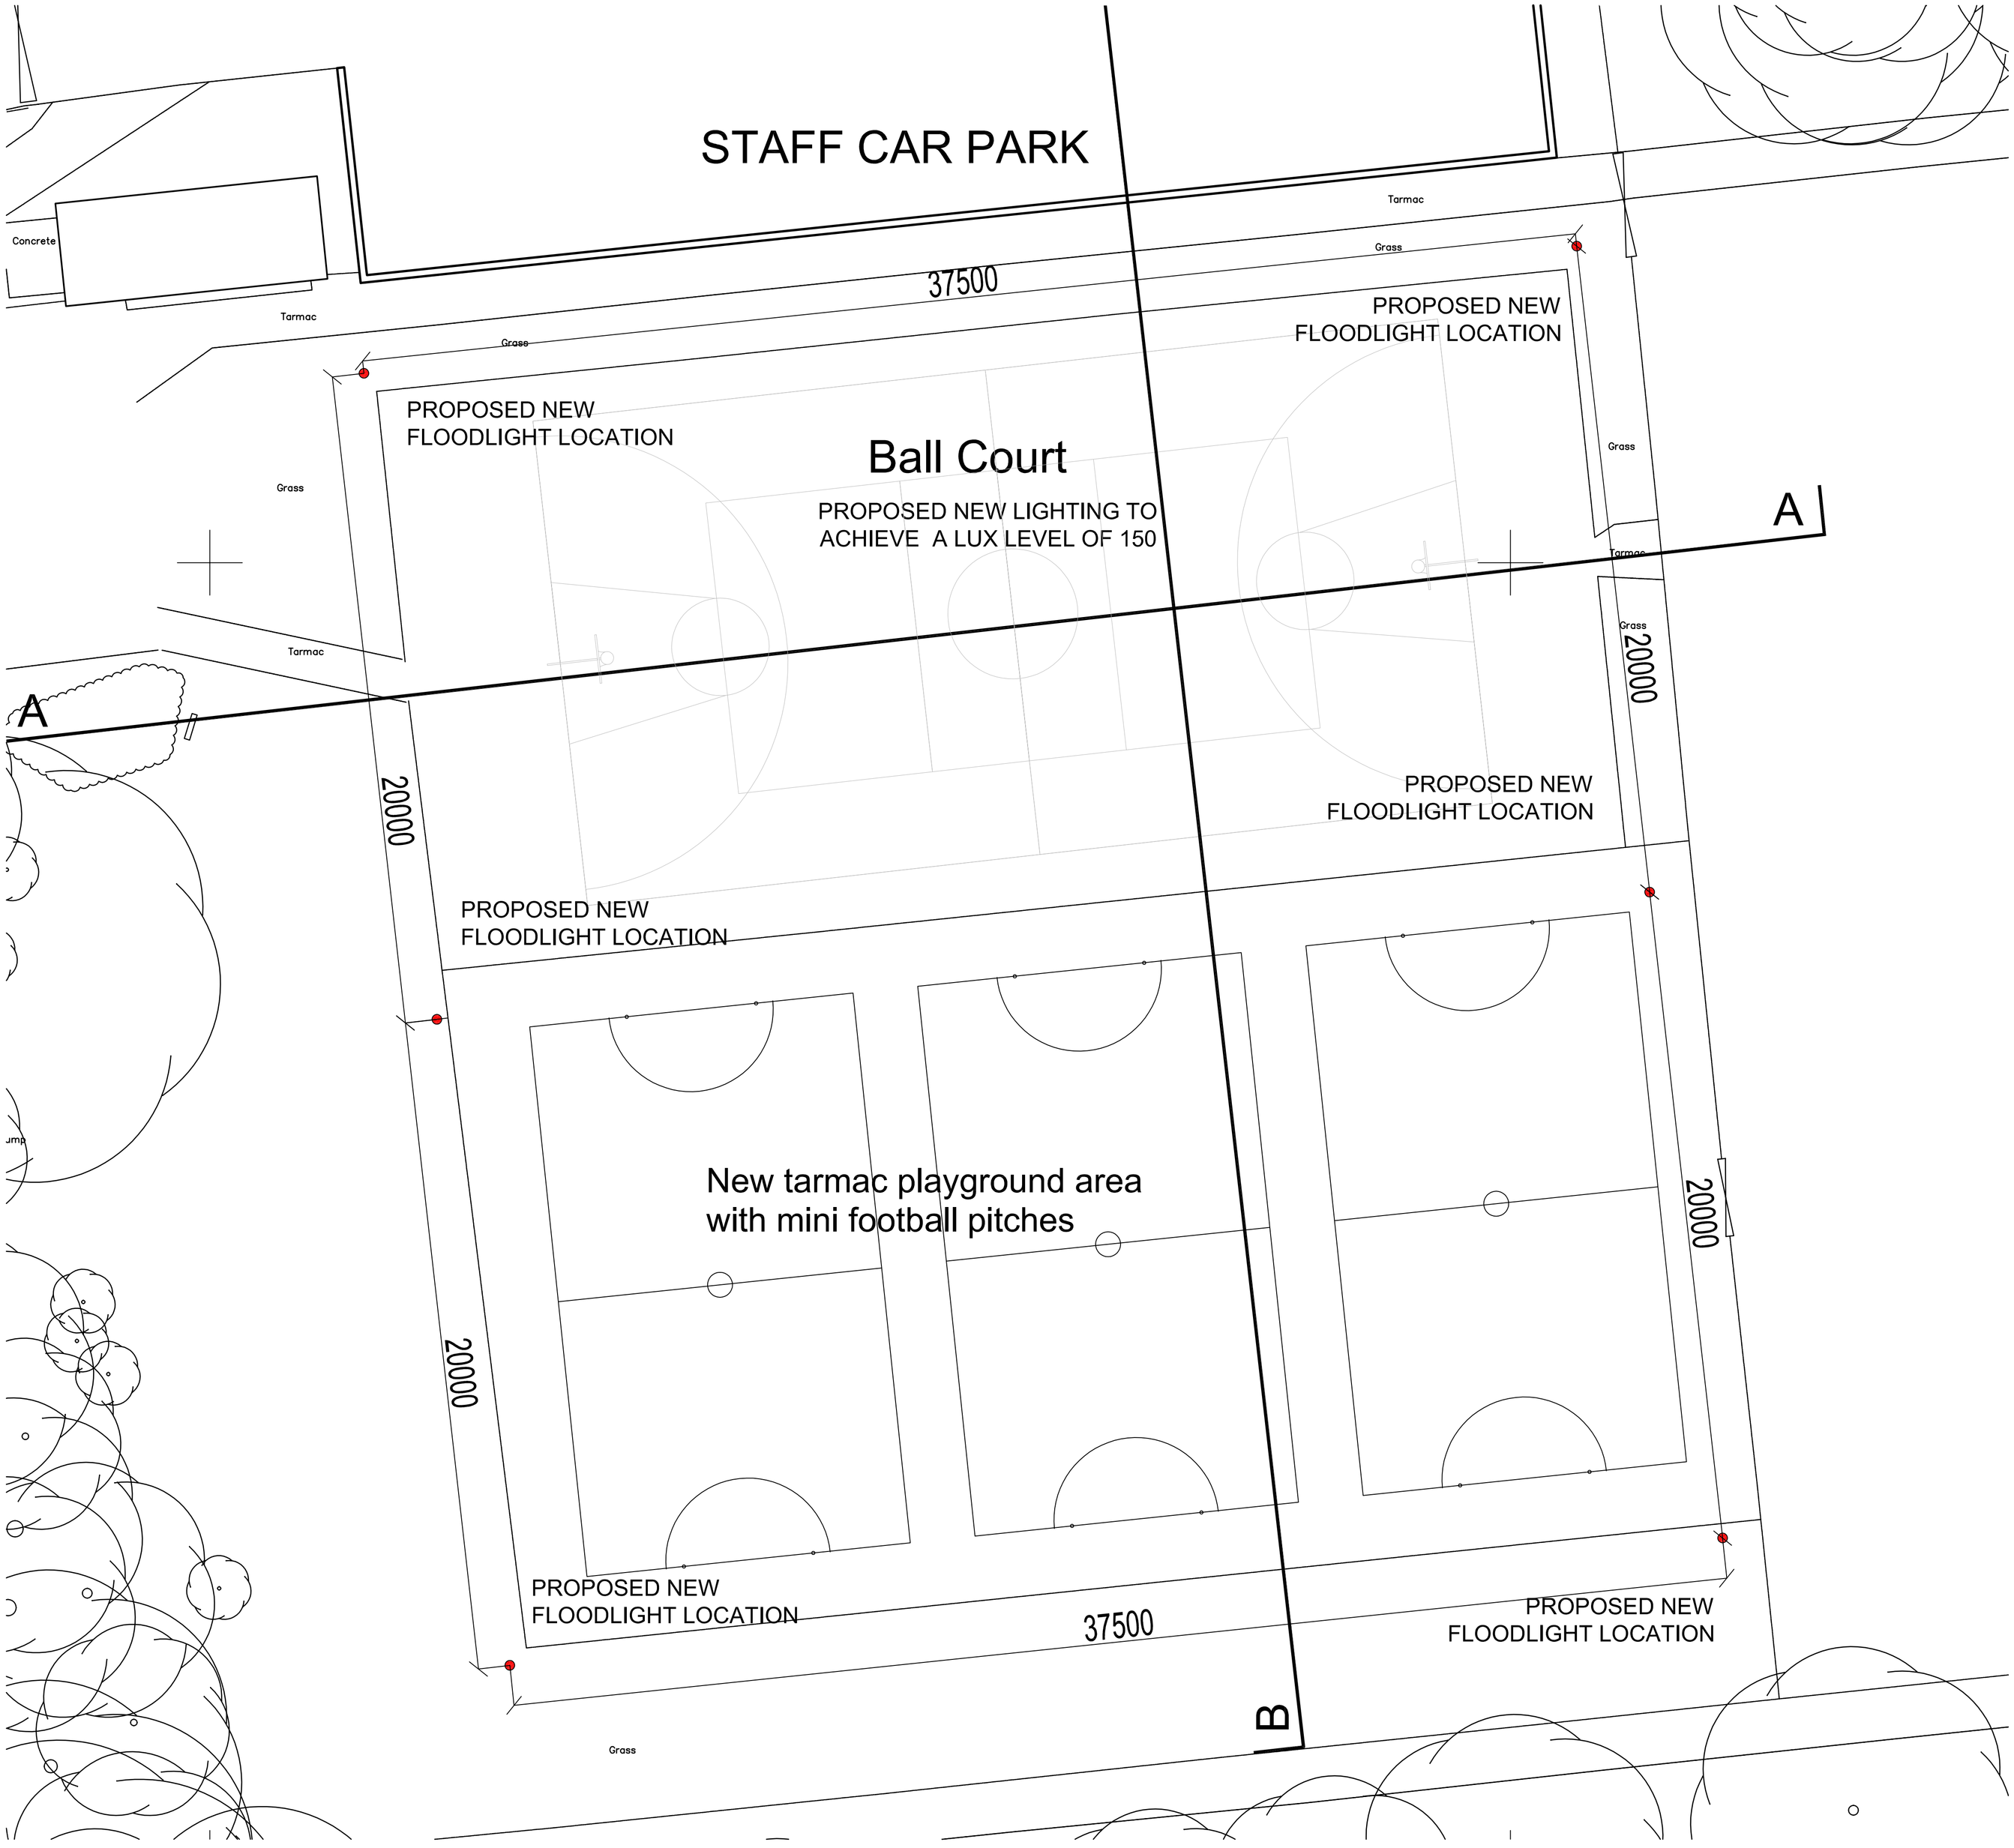





## KEY PLAN

north

## PROPOSED FLOODLIGHT LAYOUT_ SCALE 1:100

| REV. | DESCRIPTION | DATE | DRN BY | CKD BY |
|---|---|---|---|---|
| D | ISSUED FOR PLANNING | 23.09.2013 | CS | NOD |
| C | ISSUED FOR LIGHTING CALCULATION | 05.09.2013 | CS | NOD |
| B | ISSUED FOR PLANNING | 16.08.2013 | HLK | NOD |
| A | ISSUED FOR INFORMATION | 29.07.2013 | HLK | NOD |

jmarchitects

PROJECT: HEALD PLACE PRIMARY SCHOOL
TITLE: PROPOSED FLOODLIGHT LAYOUT
CLIENT: Willmott Dixon

| JOB No. | DRAWING No. | REVISION |
|---|---|---|
| 5229 | L(0)05 | D - |
| SCALE: 1:100@A1 | DRAWN BY: HLK | CHECKED BY: NOD |
| STATUS: INFORMATION | | DATE: 29.07.13 |


Floor 9
St James's Buildings
Oxford Street
Manchester
M1 6EJ

T: 0161 200 6300

F: 0161 200 6301

man@jmarchitects.net

www.jmarchitects.net