

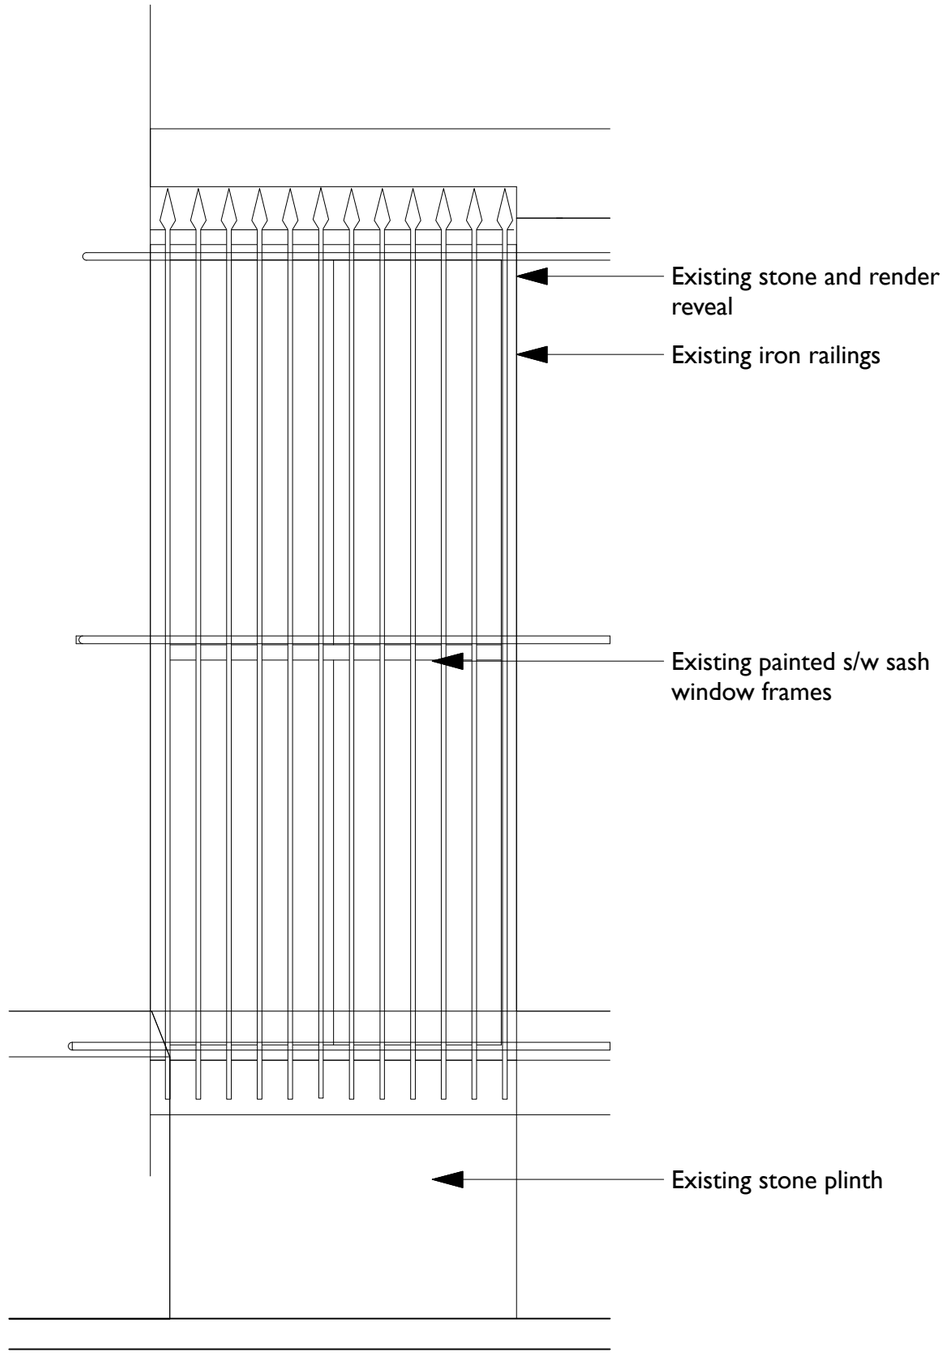



Typical existing window Elevation Detail

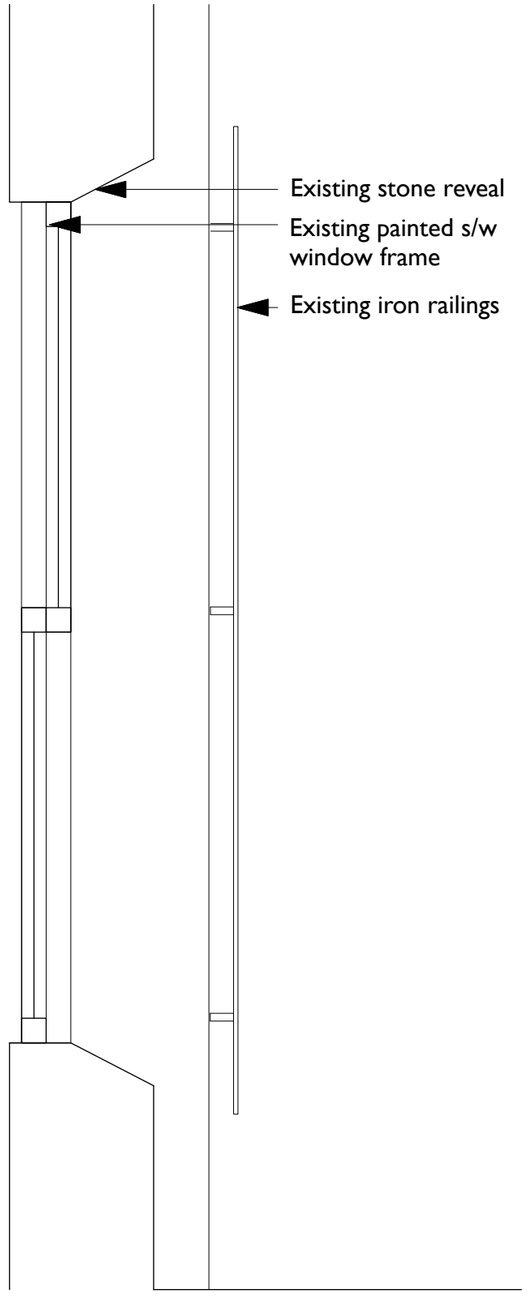


Typical existing window Section Detail

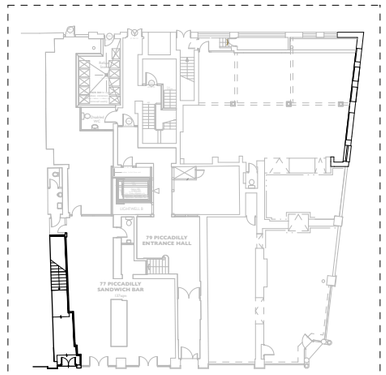


COPYRIGHT OF ATELIER MB LTD
DO NOT SCALE FROM THIS DRAWING
DIMENSIONS TO BE CHECKED ON SITE

**Key**

Existing

77 Piccadilly Basement

**Window Details**
Existing Details

| | |
|---|---|
| scheme | 1645 |
| drwg no. | **E(420)** |
| rev | - |
| scale | **1:20@A3** |
| date first drawn | Mar 16 |
| drawn | MM |

***SK** sketch **P** proposed **T** tender **C** construction **AB** asbuilt*

**www.ateliermb.co.uk**
**t** 0161 236 0051
**e** architect@ateliermb.co.uk

Atelier MB
Urban Architects