


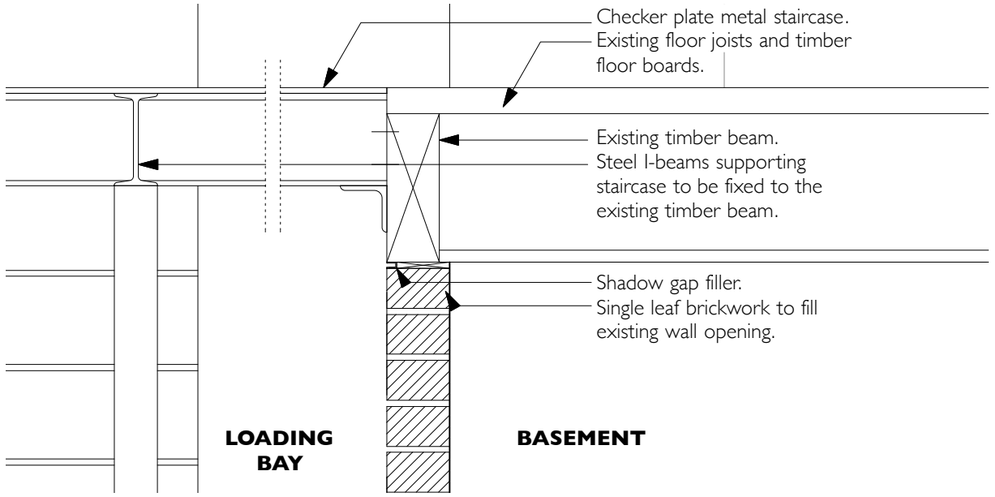


DETAIL 1

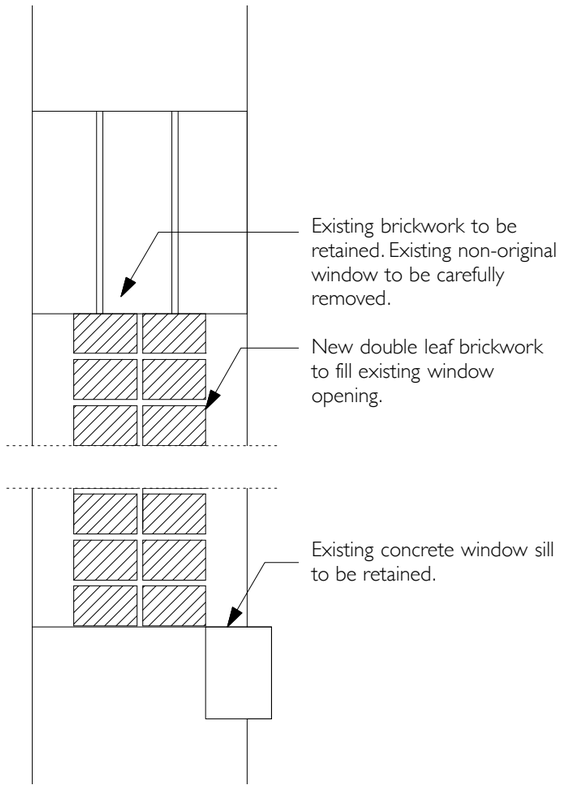

DETAIL 8: Bricked up window in Loading bay

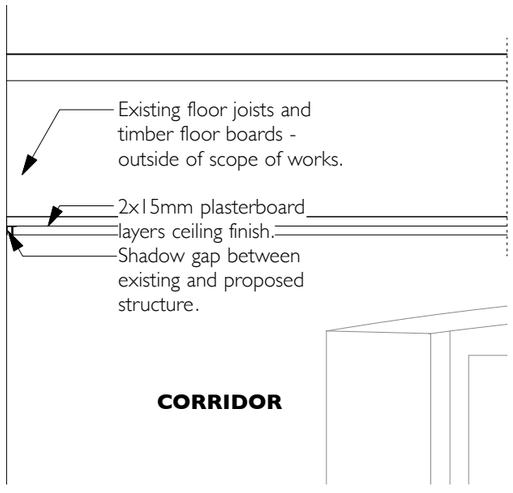

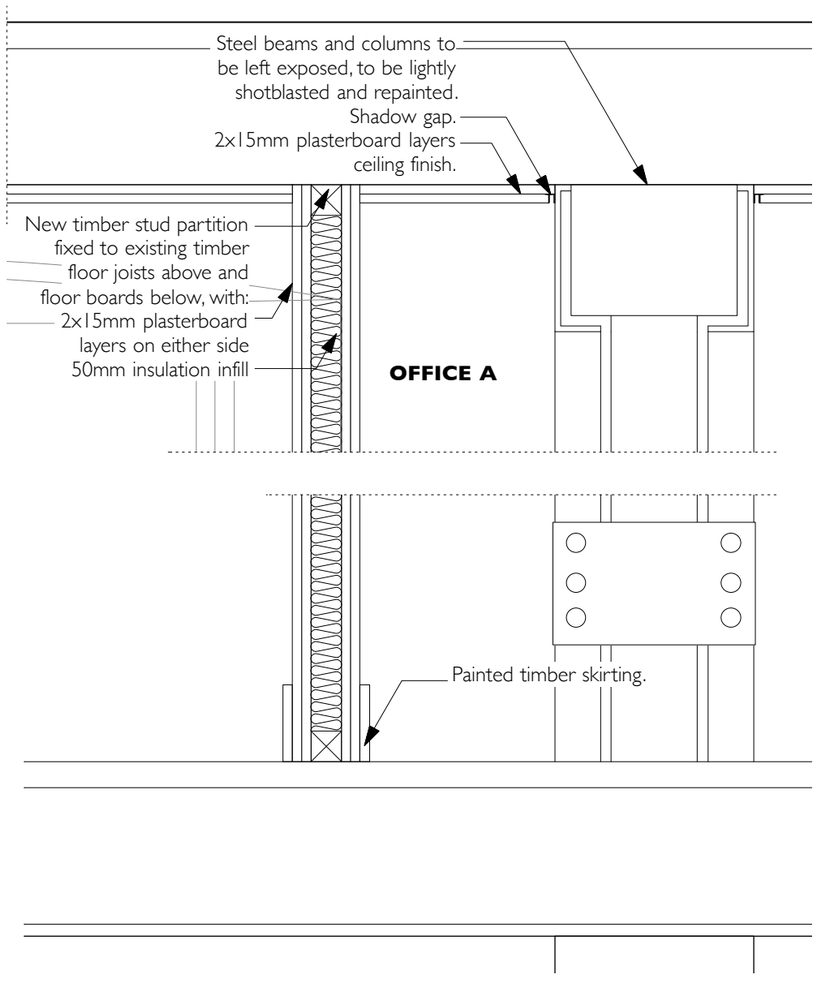

DETAIL 2

COPYRIGHT OF ATELIER MB LTD
DO NOT SCALE FROM THIS DRAWING
DIMENSIONSTO BE CHECKED ON SITE

Note:

Detail drawings to be read in conjunction with drawings P(300) and P(310).

Chatham Mill
Manchester

Sectional details - 1
Proposed

scheme 1624
drwg no. **P(302)**
rev -

scale 1:10@A3
date first drawn Sep 16
drawn ZS

SK *sketch* **P** *proposed* **T** *tender* **C** *construction* **AB** *asbuilt*

www.ateliermb.co.uk
t 0161 236 0051
e architect@ateliermb.co.uk

Atelier MB
Urban Architects