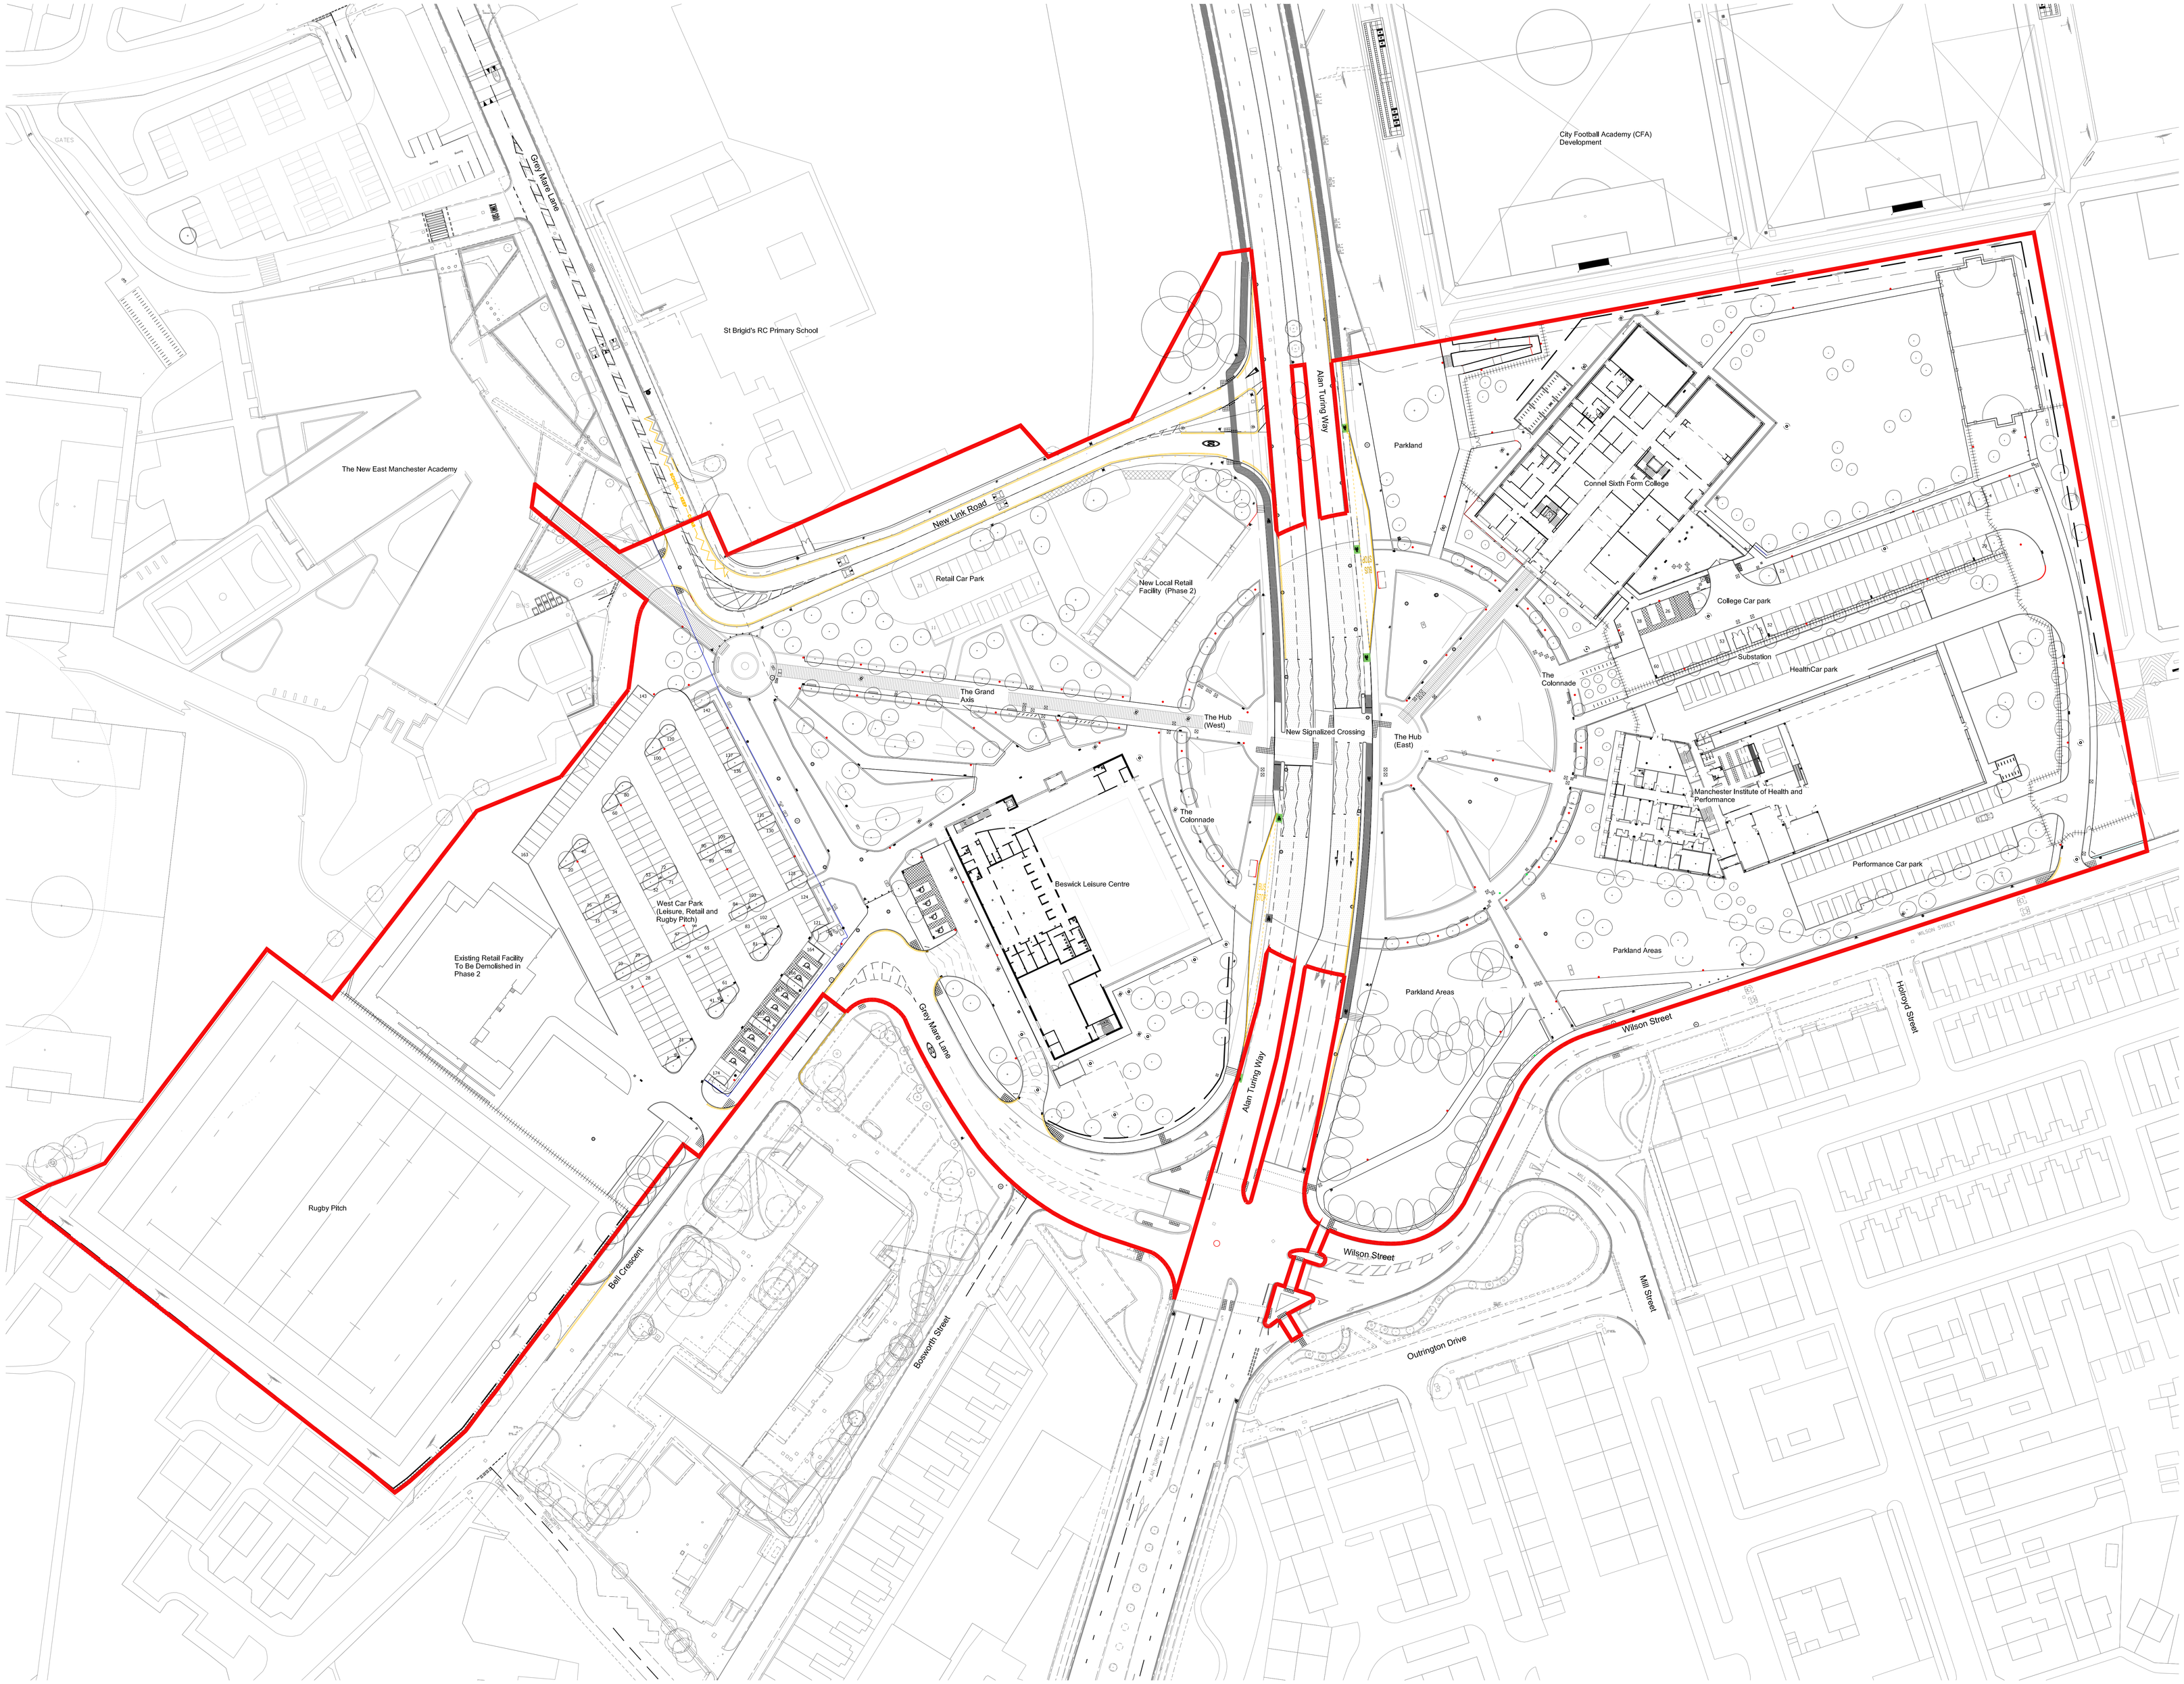

LEAD CONSULTANT:

Aedas

Aedas Architects
Aedas Architects Ltd
Parsonage Chambers
3 The Parsonage
Manchester M3 2HW
United Kingdom

T +44(0)161 8287900
F +44(0)161 8287930
E manchester@aedas.com
aedas.com

ENGINEERING CONSULTANT:

BDP.

11 Duke Street,
PO Box 85
Piccadilly Basin
Manchester M60 3JA,
United Kingdom
Location postcode for sat nav purposes: M1 1JB

SUB-CONSULTANTS:

planit — Landscape
Turner & Townsend — Cost
AECOM — Highways
Drivers Jonas Deloitte — Planning
space — FF&E
3B Architects — Leisure

CLIENT:

MANCHESTER CITY COUNCIL

SPONSORS:

NEWEASTMANCHESTER
Bright Futures Educational Trust
Education Funding Agency
SPORT ENGLAND
UK sport

Rev	Description	Date	Ch by	App by
B	Institute Building updated	13.06.2014	EA	GG

original by	date created	approved by
EA	02/09/2013	GG

Project
Beswick Community Hub Project

project
Beswick Master Plan

drawing
Proposed Master Plan_Ground Floor

computer file
File Path
H:\all.fabric\2012\12081\00 - Beswick Masterplan\11 Digital Data\01 Revit\Rvt - Landscape\Planning

plot date

project number

scale
Scale 1:500 @A0

drawing number
PL-MAS-AED-AR-90-107

rev
B

issue status
Planning

This drawing is to be read in conjunction with all related drawings. All dimensions must be checked and verified on site before commencing any work or producing shop drawings.
The originator should be notified immediately of any discrepancy.
This drawing is copyright and remains the property of Aedas.