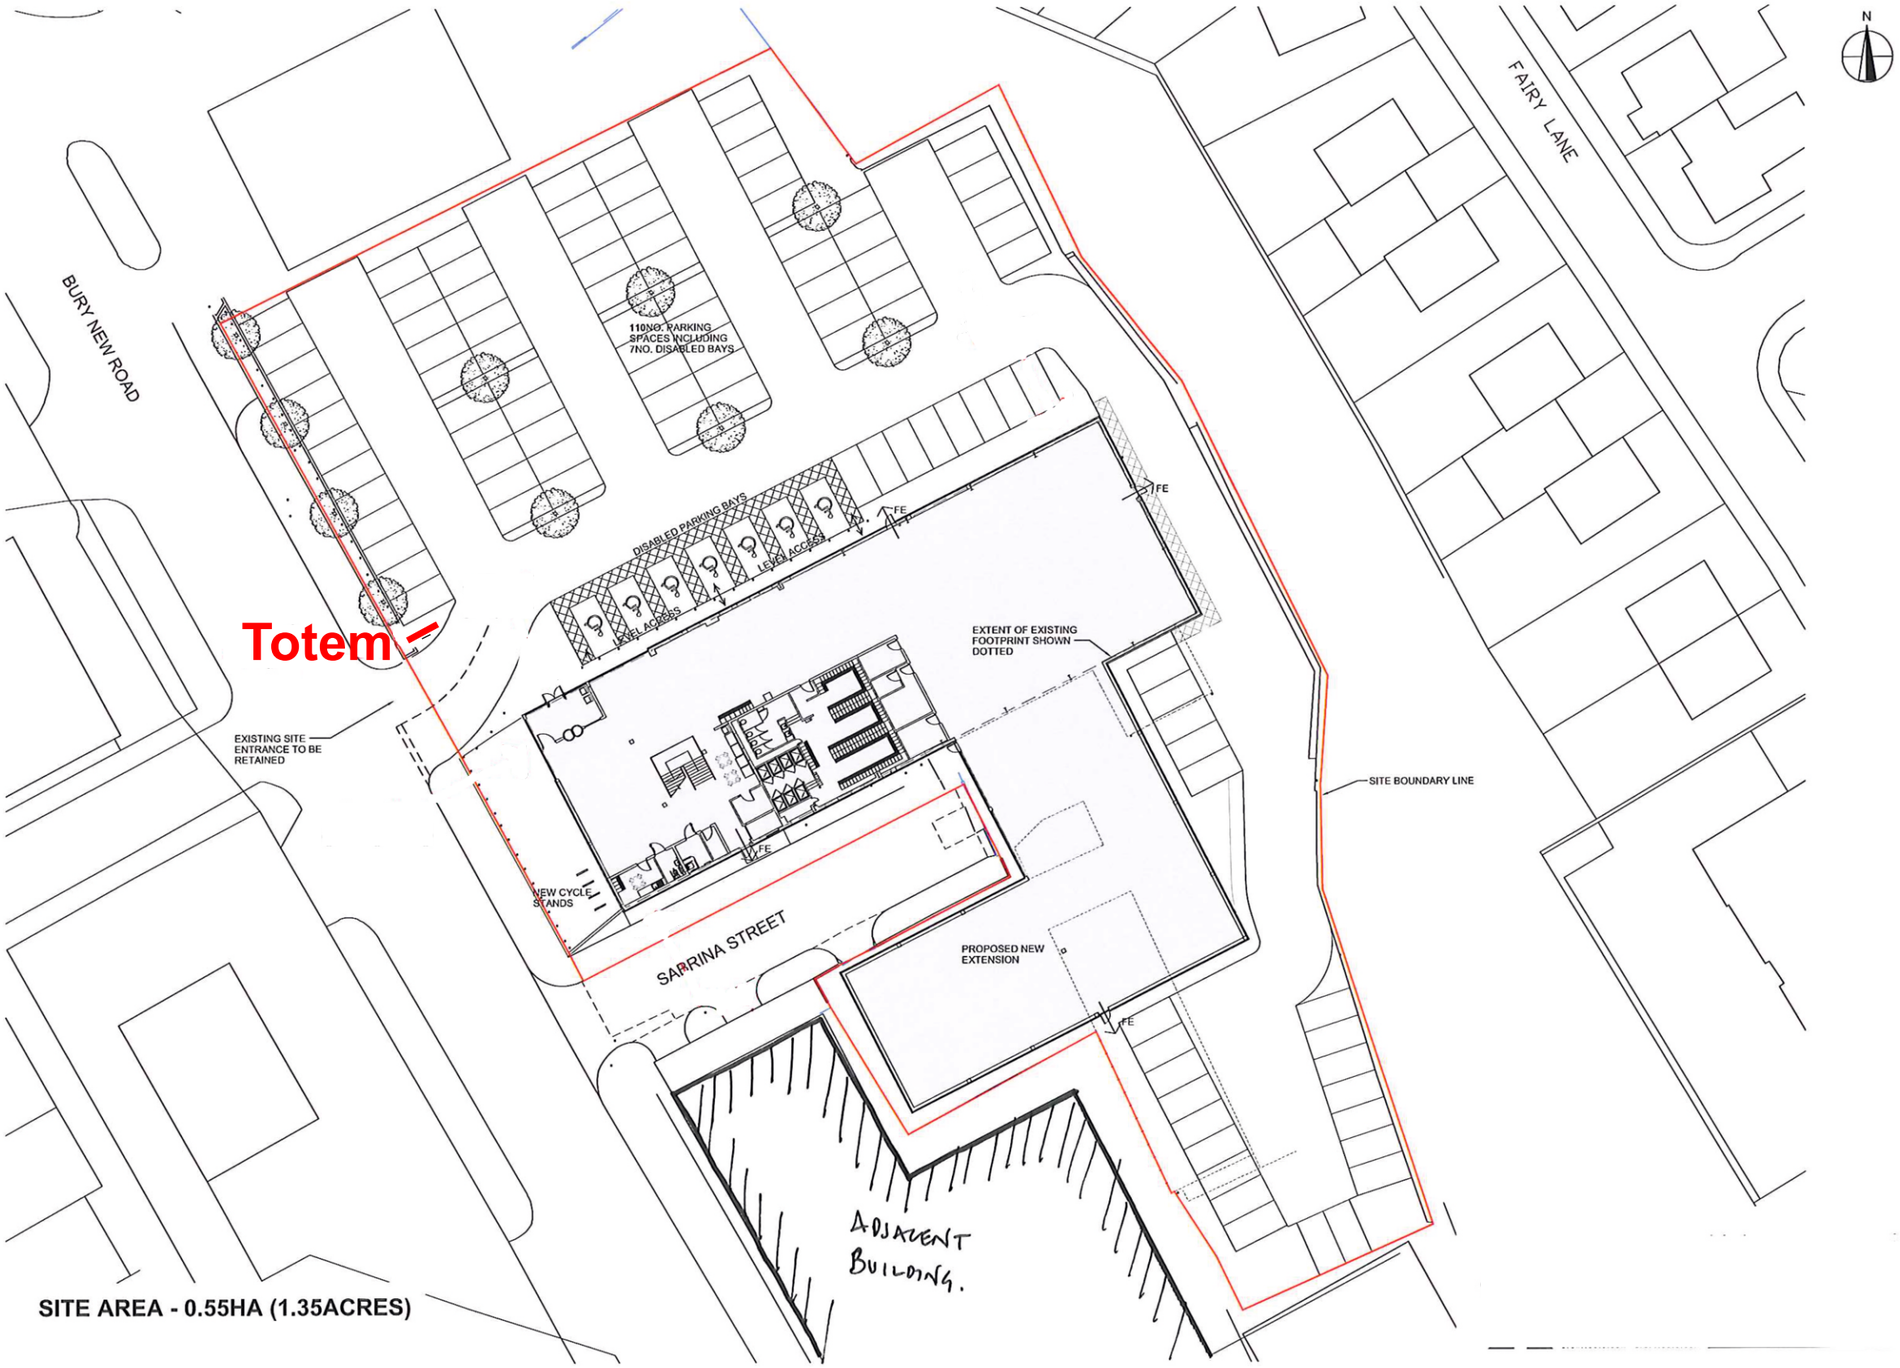

CIC SIGNS
for all your sign needs

Customer	PureGym
Reference	Bury New Road Manchester
Date	23rd Jan 2013
Scale	1;500 @A3
Project Manager	Fred Grainger 0788 1488347

PMS 322 PMS 382

© copyright This drawing is copyright to C.I.C. Signs LTD, all rights reserved. This drawing can not be copied or used for any purpose other than it is supplied without prior approval from C.I.C. Signs Ltd.
Any sizes shown are approximate and subject to survey

Approved by;
Print name ----------
Signed ----------