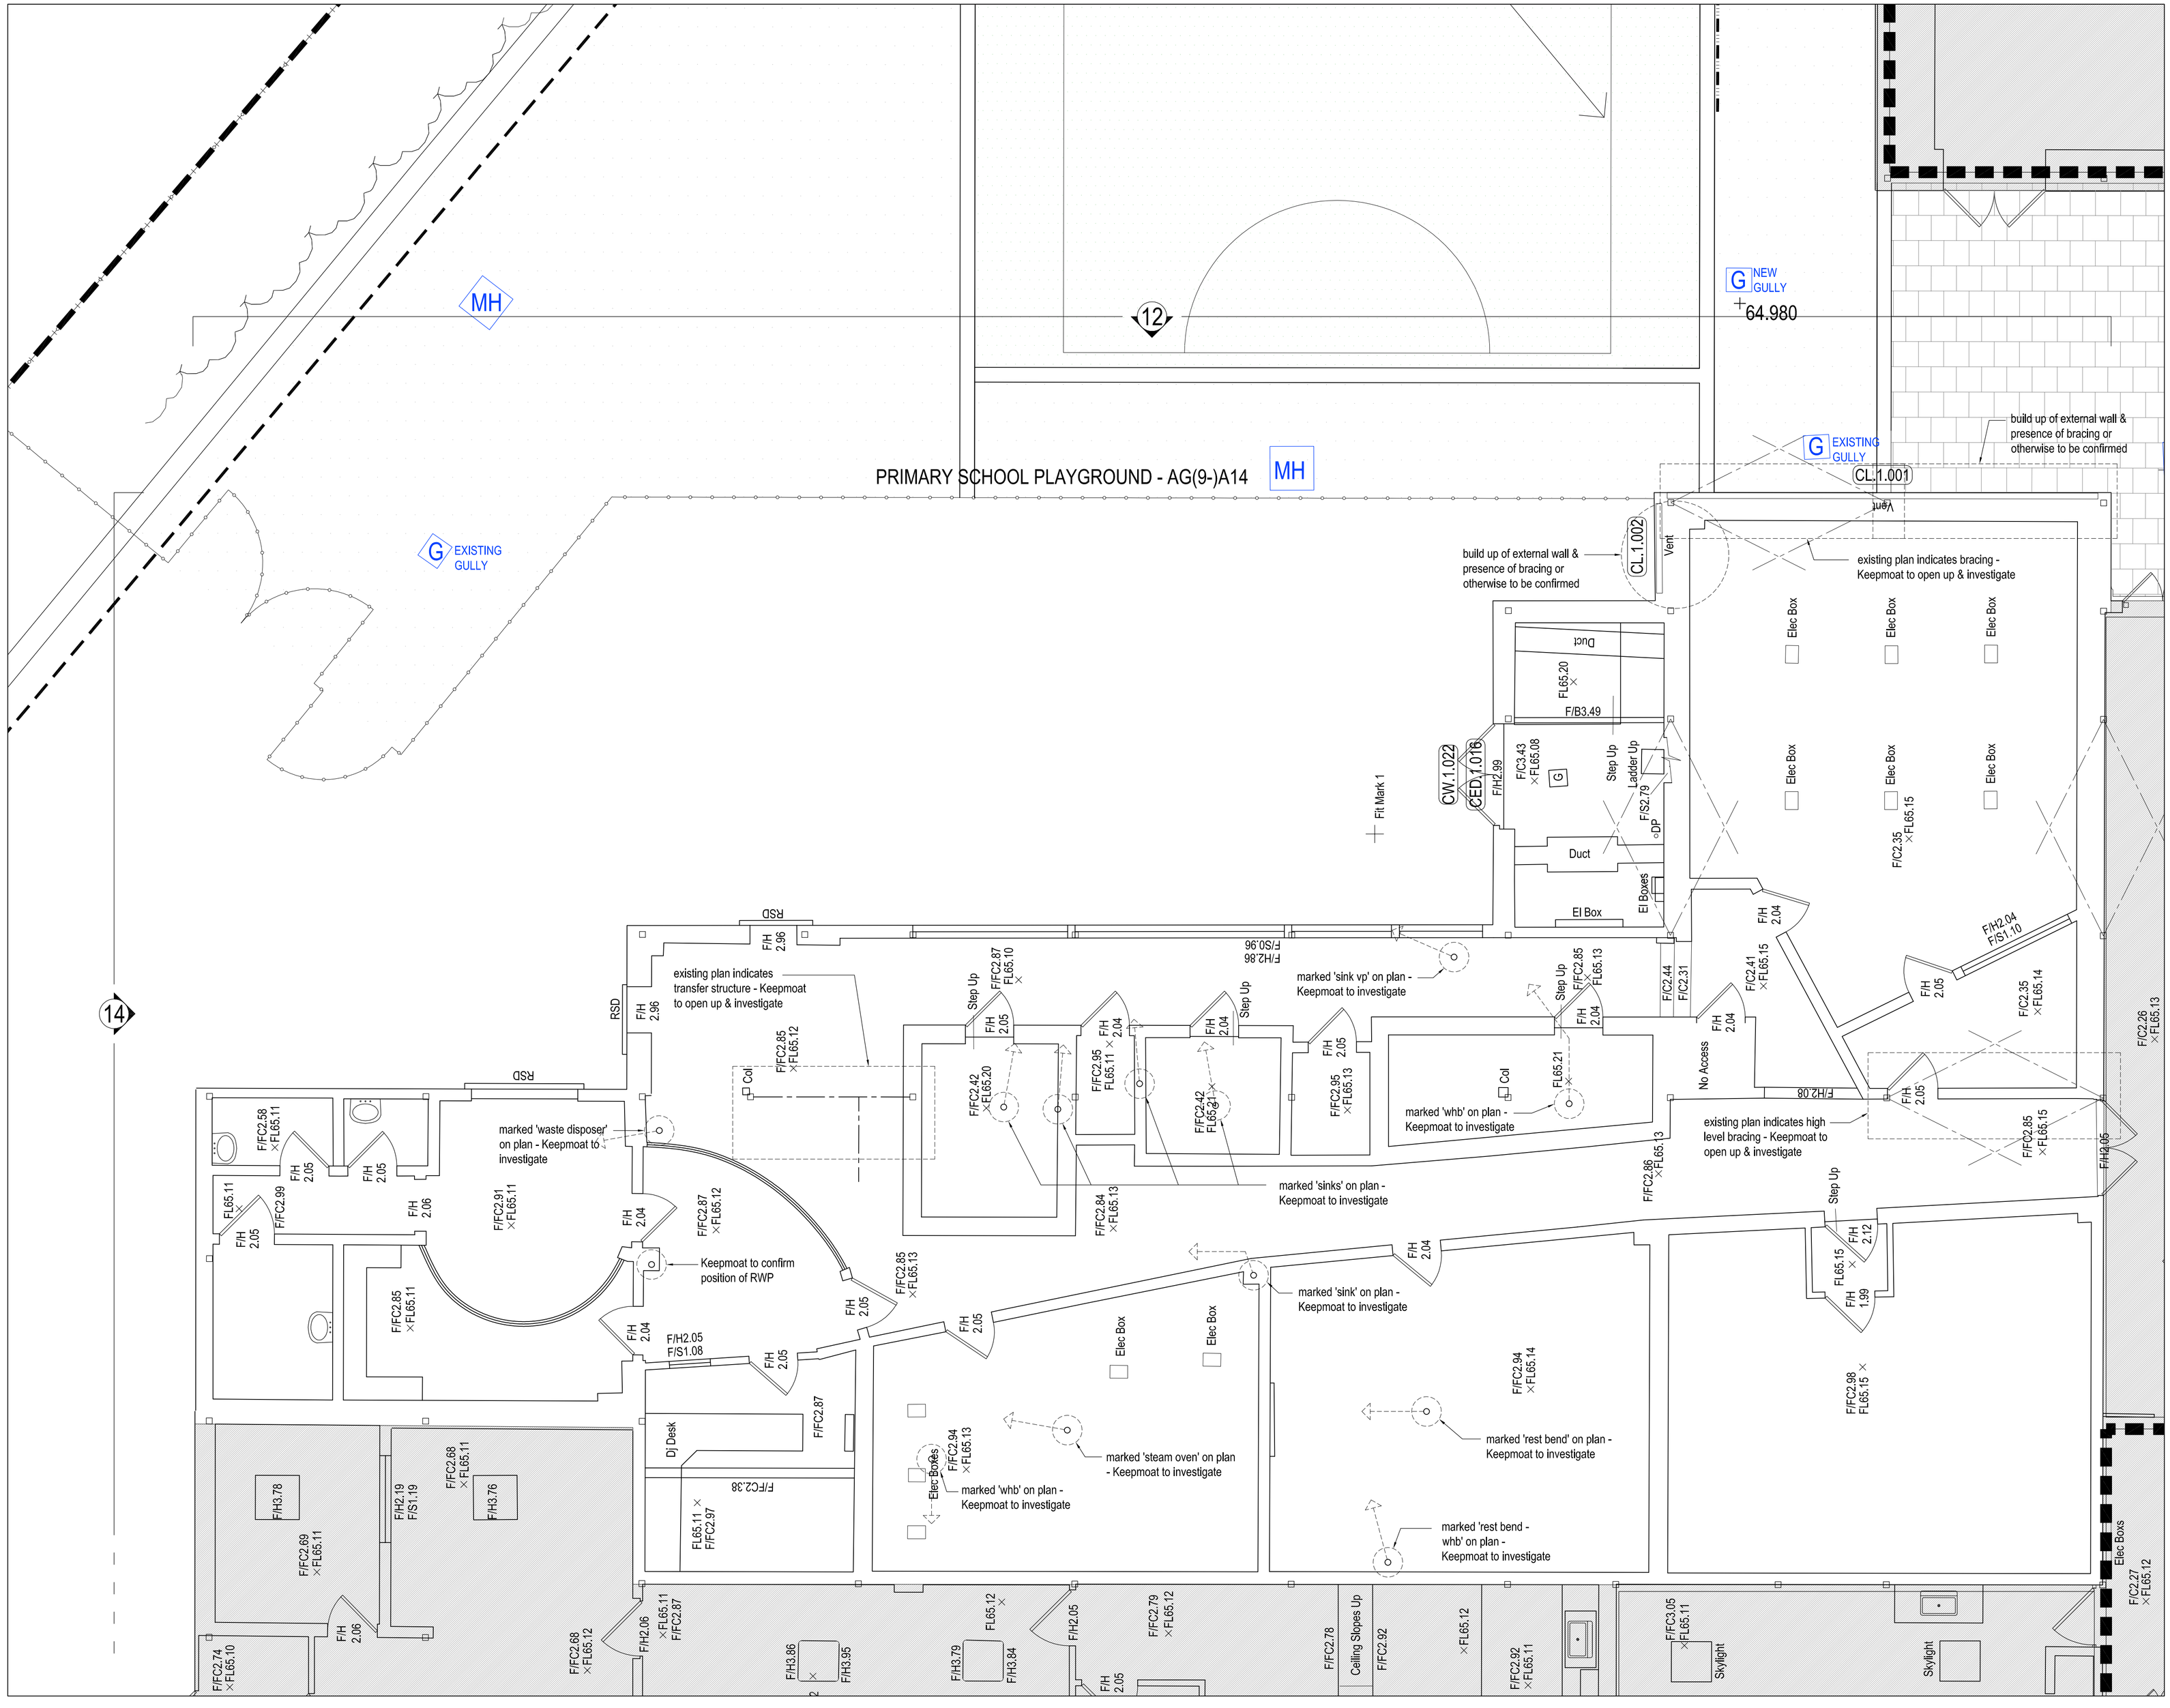


Notes

Copyright: All rights reserved.
This drawing must not be reproduced without permission.
This drawing must not be scaled. Dimensions are in millimetres unless specified.

existing bracing marked on 1970s plans

existing drainage marked on 1970s plans - arrow shows direction of drainage

opening up works required

North Point.

Key Plan.

Rev	Date	Revision Note	By	Check
A	19.03.14	Elevation & louvre references added	JRW	IGN

EllisWilliams Architects
Wellfield, Chester Road
Preston Brook WA7 3BA
T: +44 1928 752 200
F: +44 1928 795 953

Job title: Abraham Moss Centre					
Drawing title: Early Years Tenancy - Existing Plan					
Status: For Information		File Name		X-Ref File	
Drawn by: JRW	date: 18.11.13	checked by: IGN	date: 19.03.14	Scale at A1: 1:50	Scale at A3: 1:100
Job No.: 1737	CPI cat.: AE(0-)	Dwg No.: A21		Revision: A	
Contractors Drawing No.					