
REVISION

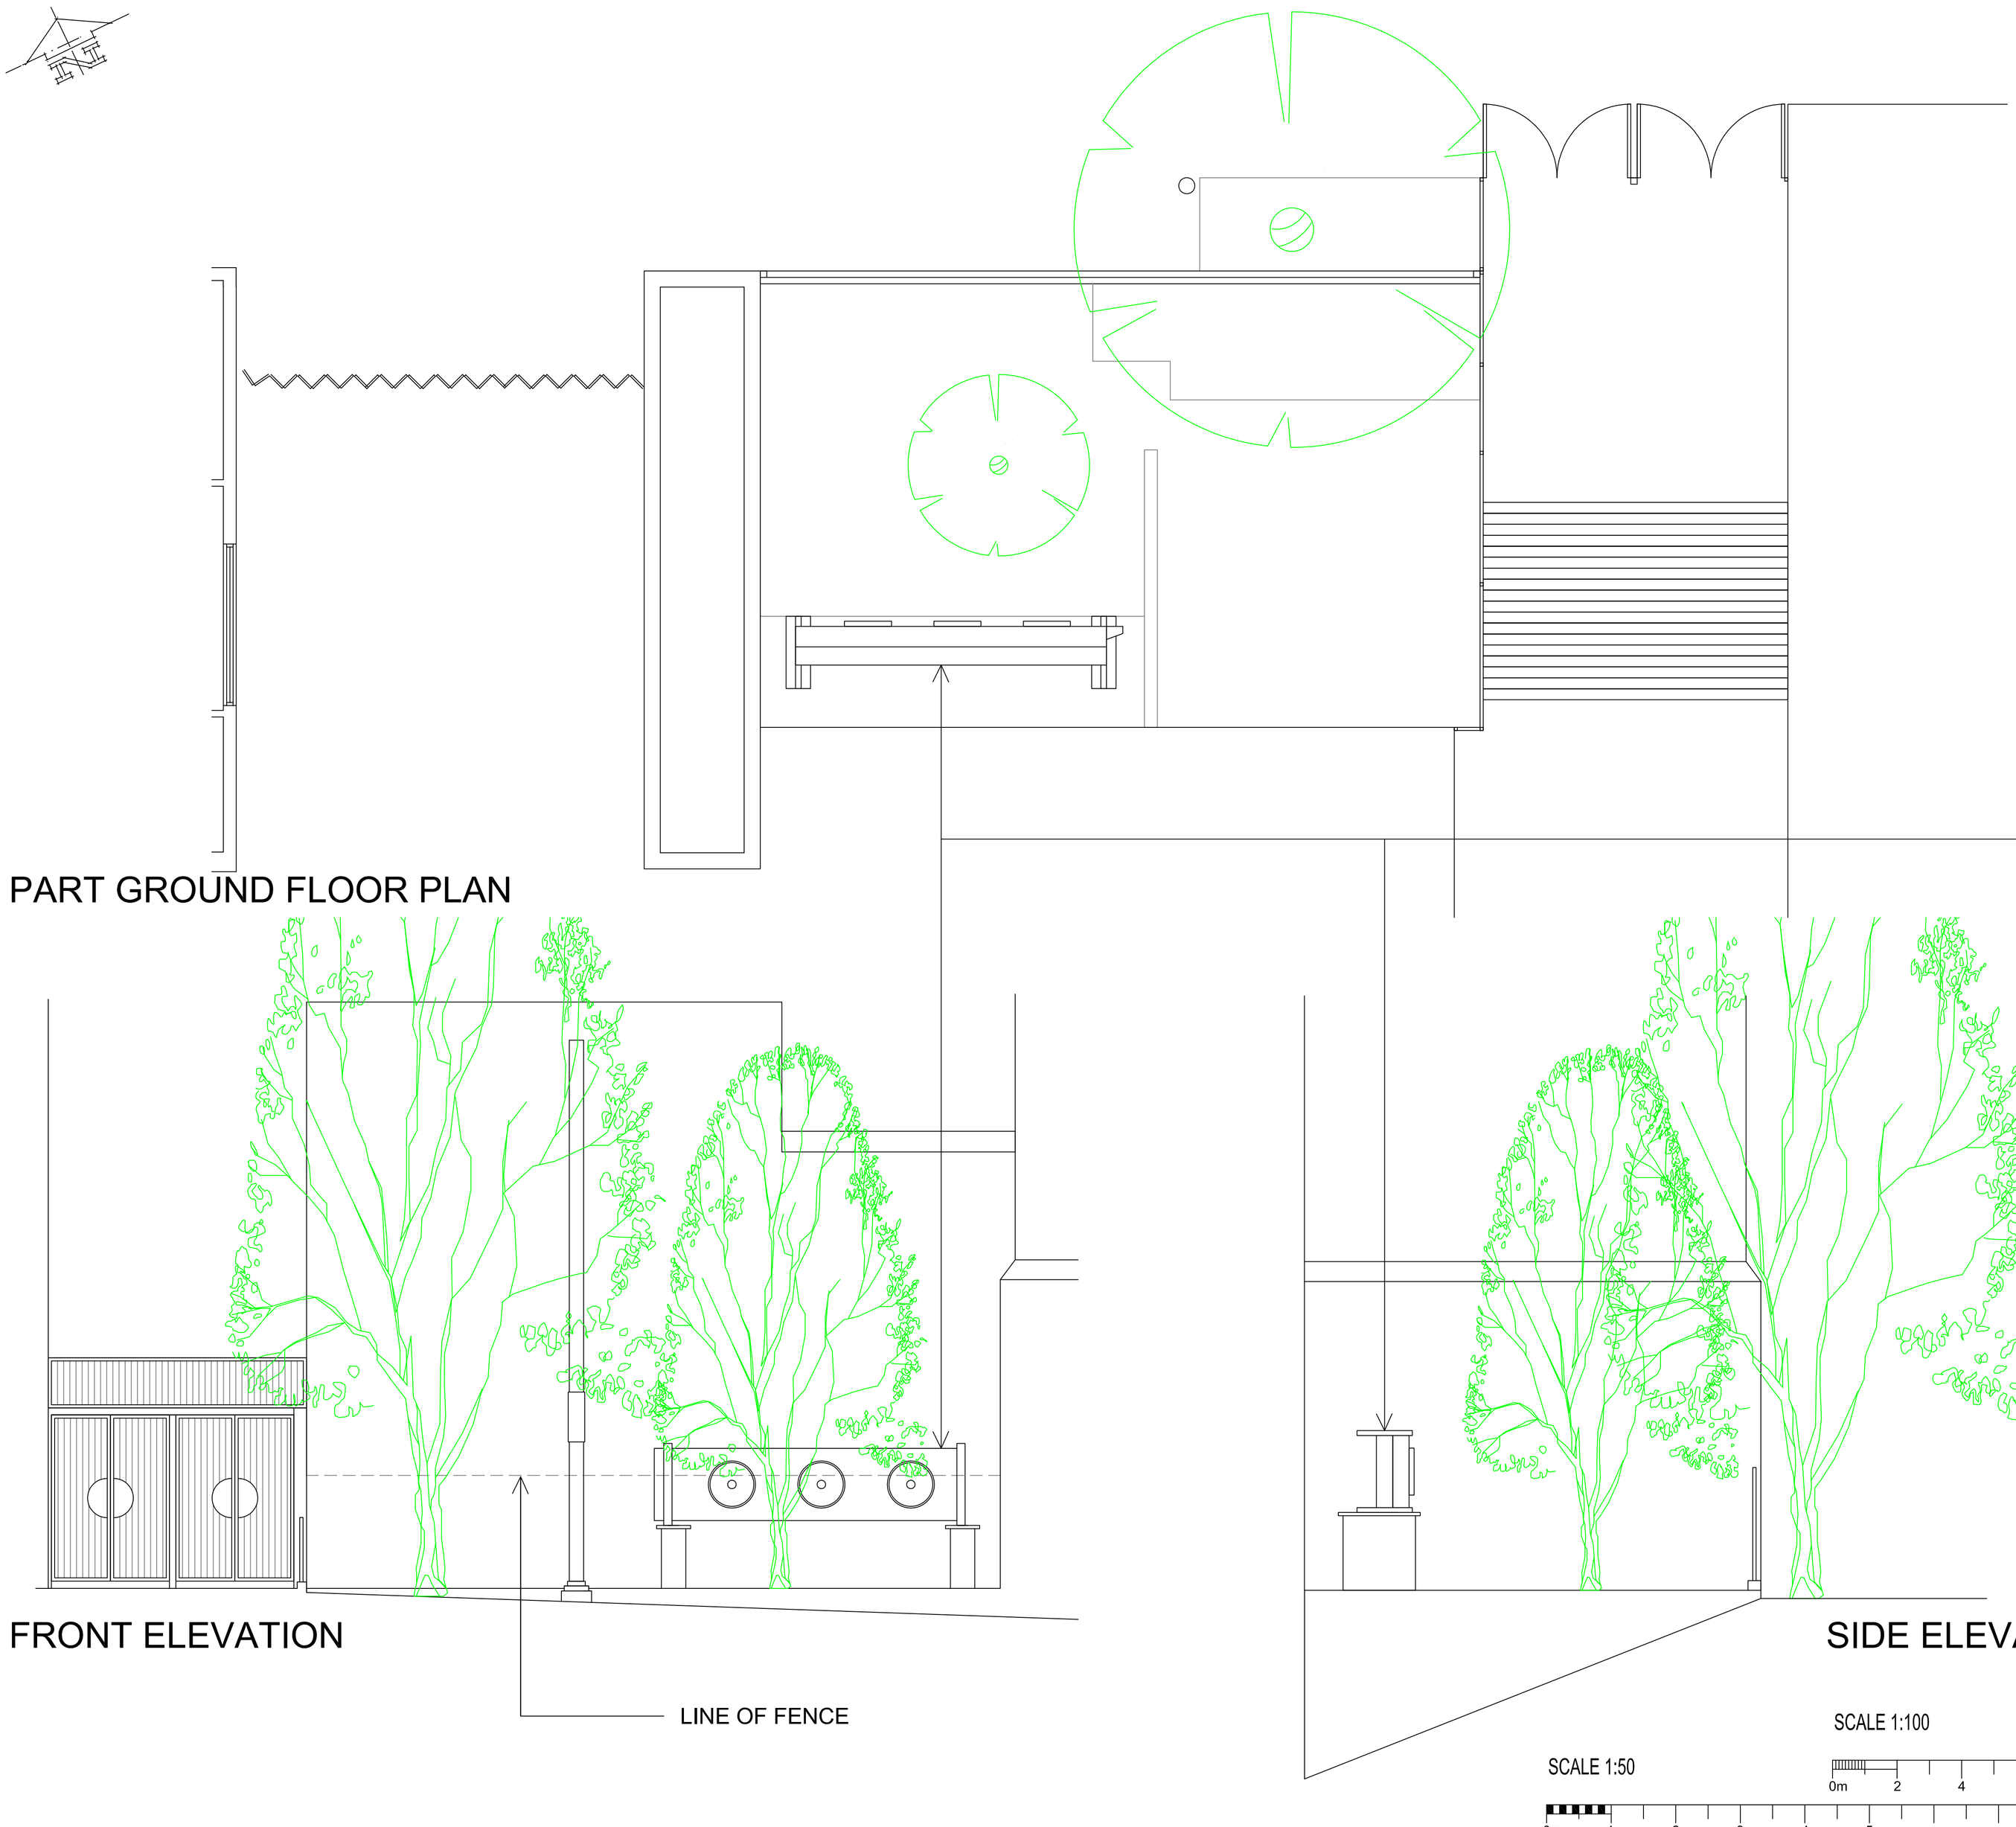

PART GROUND FLOOR PLAN

FRONT ELEVATION

SIDE ELEVATION

SCALE 1:50

0m 1 2 3 4 5 10

SCALE 1:100

0m 2 4 6 8 10

© THE CONTENTS OF THIS DRAWING REMAIN THE SOLE PROPERTY OF WELLSFIELD ASSOCIATES AND MUST NOT BE COPIED OR REPRODUCED WITHOUT PRIOR PERMISSION.

FULL SURVEY NOT CARRIED OUT, DRAWING PRODUCED USING INFORMATION SUPPLIED BY THE CLIENT

Wellsfield Associates

80 High Street,
Hadleigh,
Essex.
SS7 2PB
Tel: 01702 551123
Fax: 01702 558530
mail@wellsfieldassociates.co.uk

project
Co-op Store
1 Balloon Street,
Manchester
M60 4EP

EXISTING DETAILS

date Oct '13

drawn DAR

scale 1:100@A1

drg no. 2295 .02