
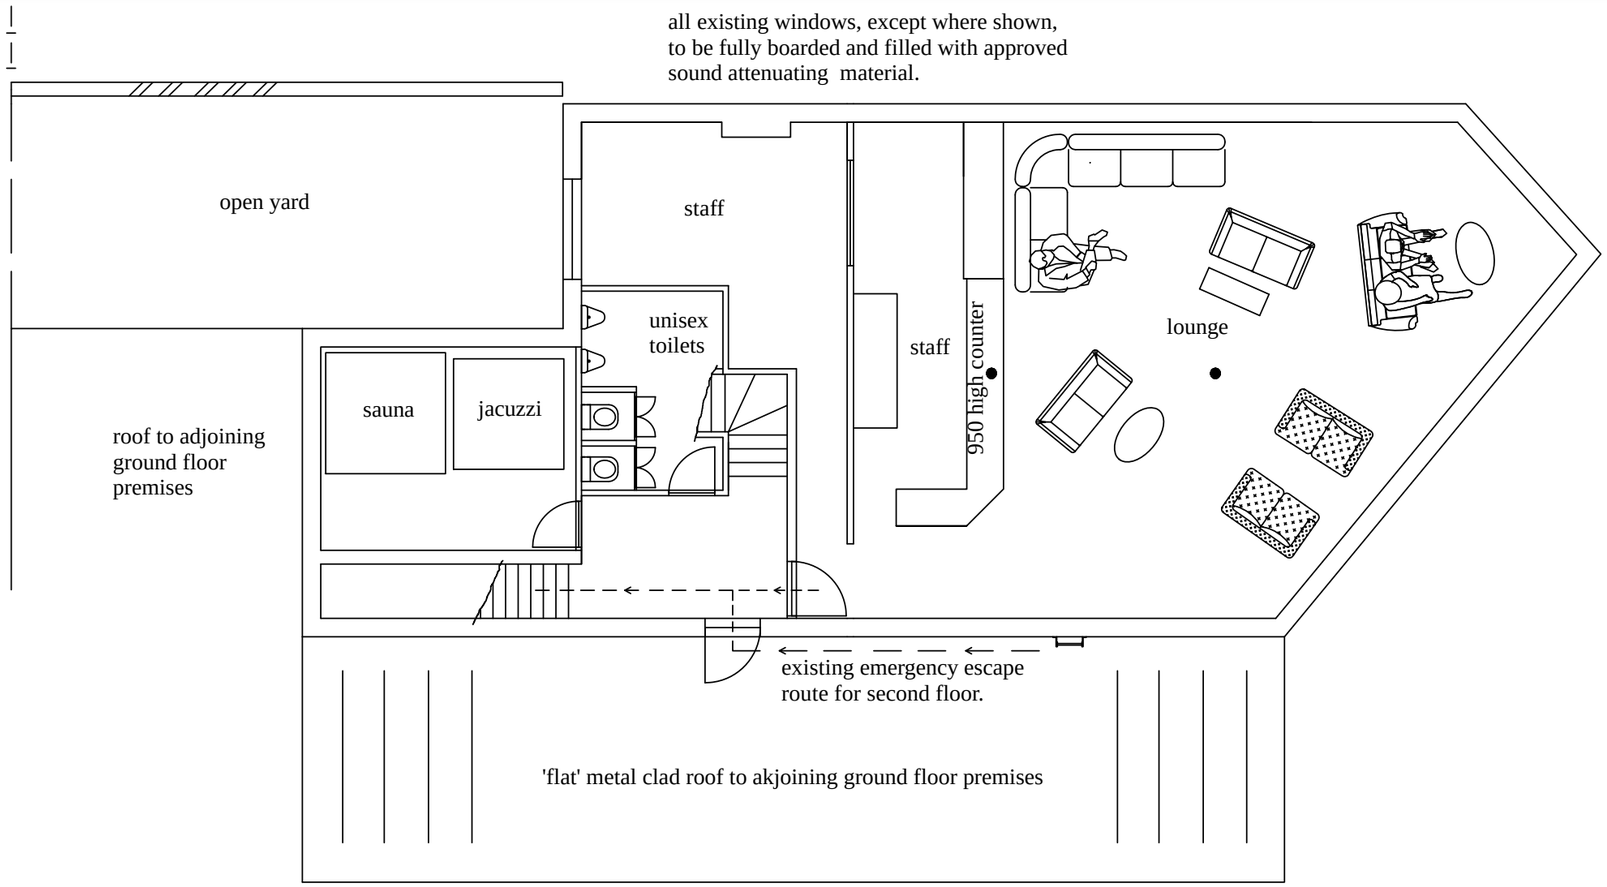


FIRST FLOOR LEVEL

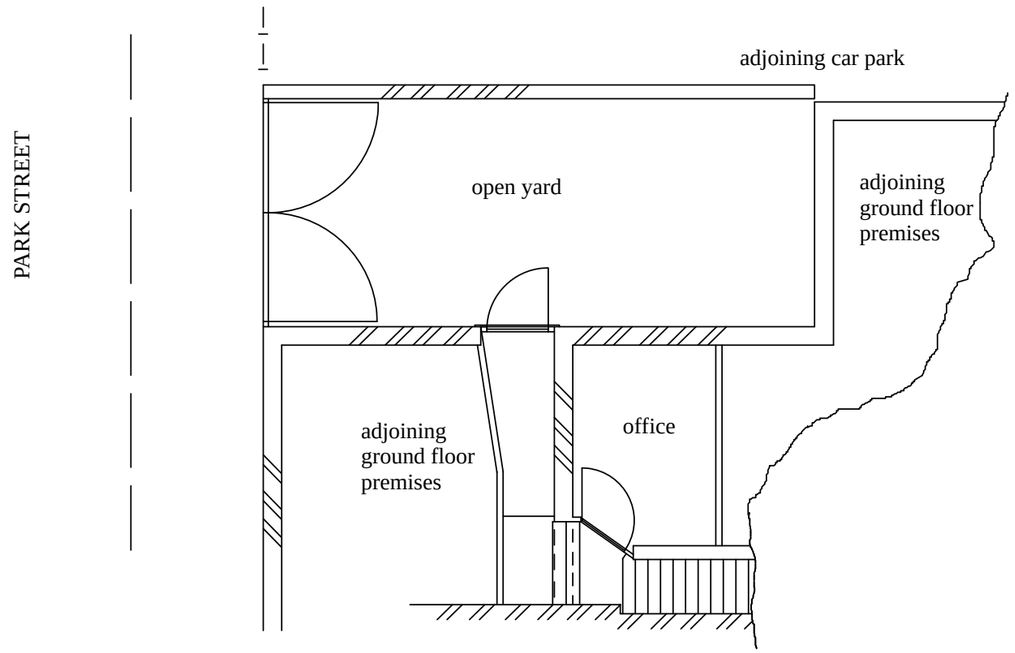

GROUND FLOOR LEVEL

Drg. No.	BW / 100
Revision.	
Date.	June 2014
Scale	1 to 100 @ A3

MR. BRIAN WALTERS

CHANGE OF USE TO ADULT LEISURE CLUB (SUI GENERIS).

GROUND AND FIRST FLOOR PLAN.