


Scale 1:15
Signage set out

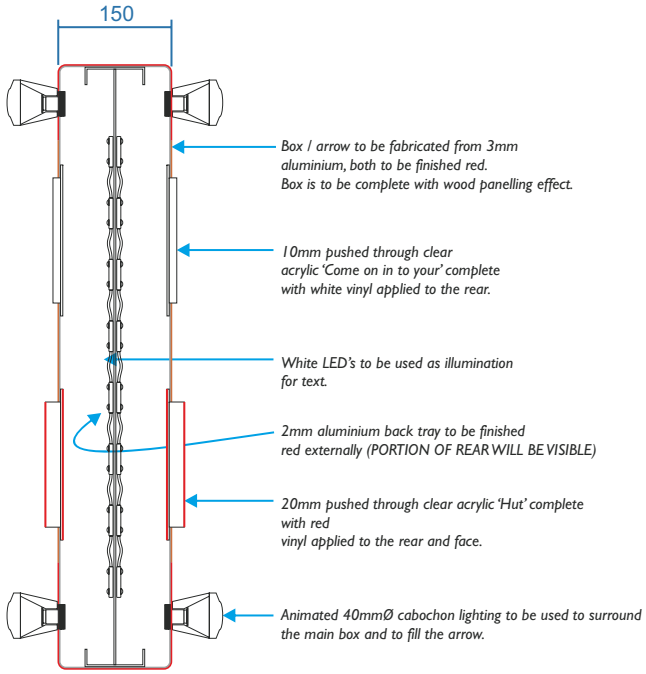

Scale 1:10
'Come on In'
Signage section

SEE DWG. SL-0114-145 FOR SIGNAGE ELEVATION

Client: Pizza Hut - Manchester - Fountain Street		
Description: 'Come on in to your hut' signage details		
Drawn By: S. Limb	Checked By: M. Widdowson	Date: 30.01.2014
Drawing No: SL-0114-147	Status: For Approval	Scale: A/S @A4

Revisions:
A | 25.02.14 | SL | Amended signage design
B | 04.03.14 | SL | Amended signage design
C | 31.03.14 | DL | Amended design
D | 00.00.14 |
E | 00.00.14 |

geetee signs
Bestwood Road | Bulwell
Nottingham | NG6 8SS
Tel: 0115 976 1188
Fax: 0115 976 1213

PREFERRED FORMATS:
CorelDRAW X5 .cdr
Adobe Illustrator CS3 .ai
Encapsulated Post Script .eps

OTHER FORMATS:
Adobe Acrobat .pdf
Adobe PhotoShop CS3 .psd
AutoCAD 2007 .dwg/.dxf

We require vector graphics (lines and curves with fonts broken apart) for cutting / manufacture or high res images for digital printing. Please supply any colour references, fonts and artwork guidelines. Artwork development, re-generation or conversion may incur additional cost.

© Gee Tee Signs Ltd. 2014 | The contents of this drawing are the property of Gee Tee Signs Ltd. and should not be reproduced, altered or used in any way without express permission | Colours shown are for illustration and may not be an exact match unless Pantone references are supplied.