Post Office

postoffice.co.uk

ITEM ONE A

2mm ALUMINIUM SIGN TRAY, 2757 x 450mm WITH
65mm RETURNS FINISHED IN POST OFFICE COLOURS.
ELECTRICAL FEED POINT REQUIRED BY OTHERS.
IDEALLY BEHIND FASCIA OR WITHIN 1 METRE OF SIGN.
Scale 1 : 20

SPECIFICATION TO BE ADVISED
ARTWORK TO BE PROVIDED

ITEM ONE B

2mm ALUMINIUM SIGN TRAY, 2757 x 450mm WITH
65mm RETURNS FINISHED GREEN TO MATCH P554.
BUILT UP LED ILLUMINATED LETTERS, 350mm O\A HEIGHT.
125mm RETURNS FINISHED BLACK SEMI-GLOSS
WITH PLEXI GLASS LETTER FACES.
INTERNAL LED ILLUMINATION MOUNTED ONTO WHITE
FACED ALUMINIUM BACK PANELS.
ELECTRICAL FEED POINT REQUIRED BY OTHERS.
IDEALLY BEHIND FASCIA OR WITHIN 1 METRE OF SIGN.
Scale 1 : 20



SIDE VIEW

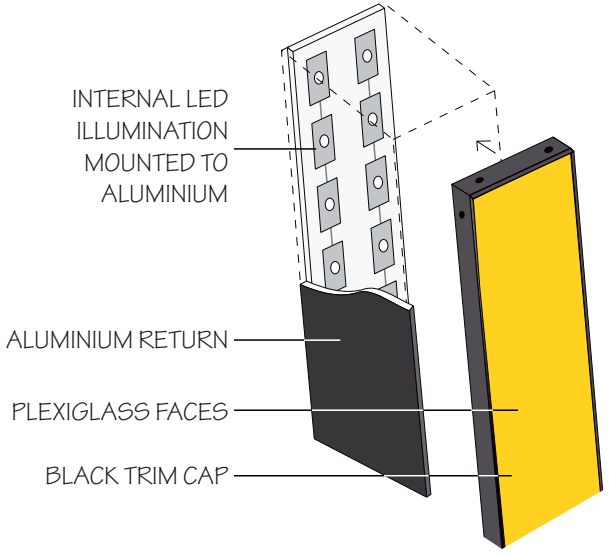

APPROX LETTER DETAIL



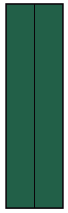

SIDE VIEW

ITEM TWO

DOUBLE SIDED PROJECTING SIGN, 800 x 540mm.
ALUMINIUM SIGN TRAYS MOUNTED BACK TO BACK
FINISHED GREEN TO MATCH P554 WITH INTERNAL
LED ILLUMINATION.
DETAILS CUT FROM FACE & BACKED-UP WITH PLEXI GLASS.
Scale 1 : 20

ANY COLOURS SHOWN ARE INDICATIVE ONLY AND ARE NOT TRUE REPRESENTATIONS OF THE FINISHED PRODUCT

THIS DRAWING IS THE PROPERTY OF CHRIS BENSON SIGNS LIMITED COPYRIGHT IS RESERVED BY THEM AND IS ISSUED ON THE CONDITION THAT IT IS NOT COPIED OR DISCLOSED BY OR TO ANY UNAUTHORISED PERSONS WITHOUT PRIOR CONSENT IN WRITING OF CHRIS BENSON SIGNS LIMITED.

96 - 98 GREAT HOWARD STREET,
LIVERPOOL, L3 7AX

CLIENT	JOB
SUBWAY	STRETFORD RD, MANCHESTER

DATE	SCALE	DRAWN	REV.	DWG No.
29 . 05 . 2014	AS SHOWN @ A4	I.B.	02-03.06.14	22947

Tel: 0151-298 1567 • Fax: 0151-298 1568 • Web site: www.benson-signs.co.uk • E-mail: info@benson-signs.co.uk

BENSON SIGNS

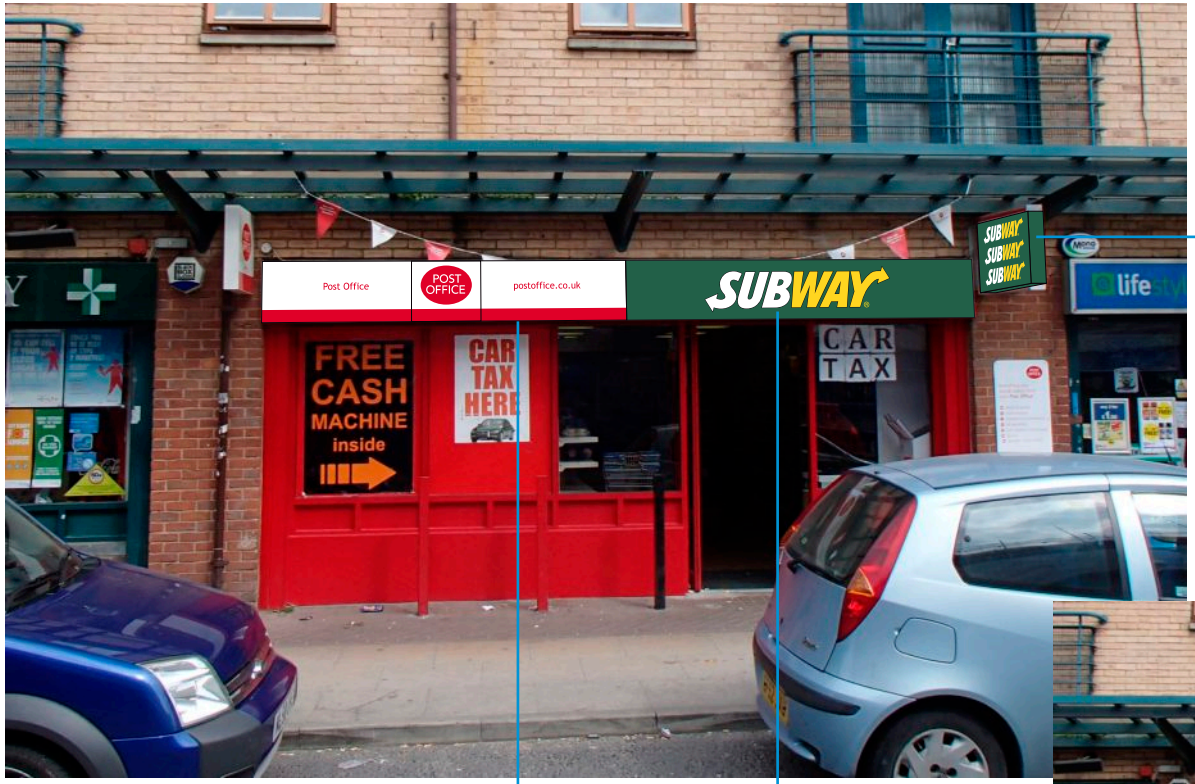

ITEM TWO

ITEM ONE A

ITEM ONE B

PROPOSED

EXISITNG FASIA & RH PROJECTING SIGN REMOVED BY OTHERS

LH PROJECTING SIGN RETAINED



EXISTING

ANY COLOURS SHOWN ARE INDICATIVE ONLY AND ARE NOT TRUE REPRESENTATIONS OF THE FINISHED PRODUCT

THIS DRAWING IS THE PROPERTY OF CHRIS BENSON SIGNS LIMITED COPYRIGHT IS RESERVED BY THEM AND IS ISSUED ON THE CONDITION THAT IT IS NOT COPIED OR DISCLOSED BY OR TO ANY UNAUTHORISED PERSONS WITHOUT PRIOR CONSENT IN WRITING OF CHRIS BENSON SIGNS LIMITED.

96 - 98 GREAT HOWARD STREET,
LIVERPOOL, L3 7AX

CLIENT	JOB			
SUBWAY	STRETFORD RD, MANCHESTER			
DATE	SCALE	DRAWN	REV.	DWG No.
29 . 05 . 2014	AS SHOWN @ A4	I.B.	02-03.06.14	22947

Tel: 0151-298 1567 • Fax: 0151-298 1568 • Web site: www.benson-signs.co.uk • E-mail: info@benson-signs.co.uk

BENSON SIGNS