


Do not scale from drawing
Dimensions are to be checked on site
If in doubt please ask

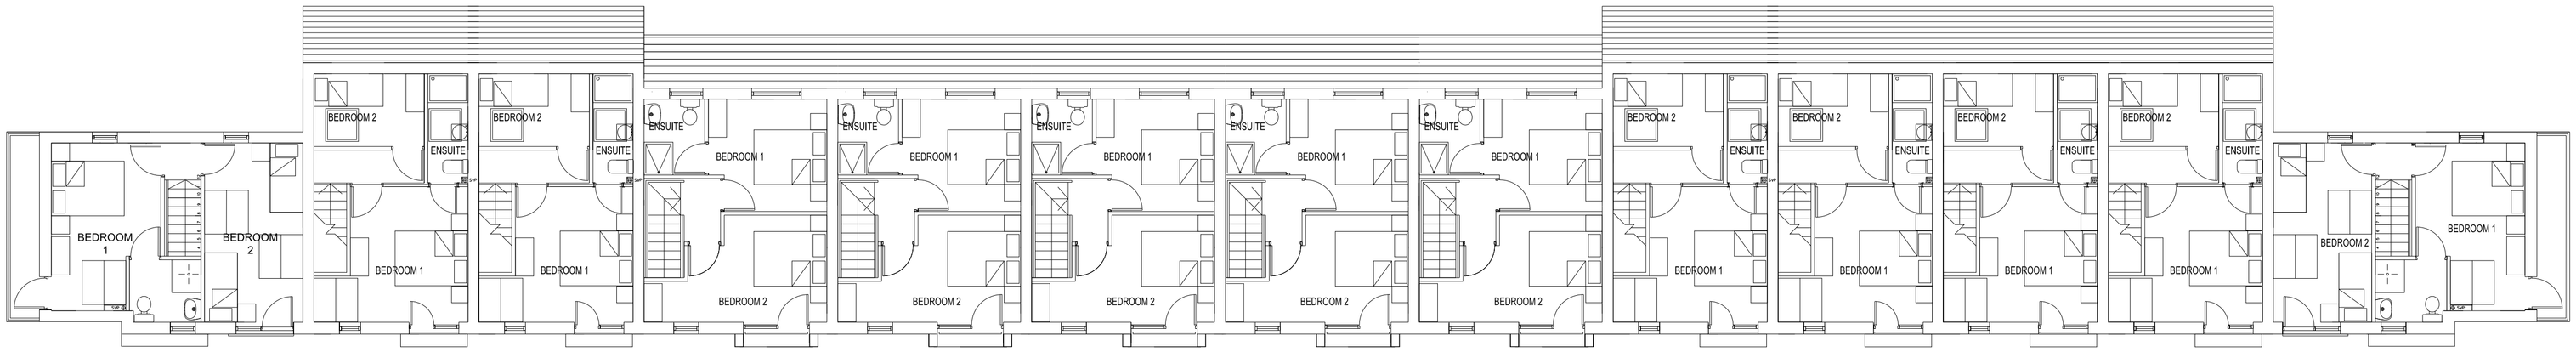

TERRACE SECOND FLOOR PLAN

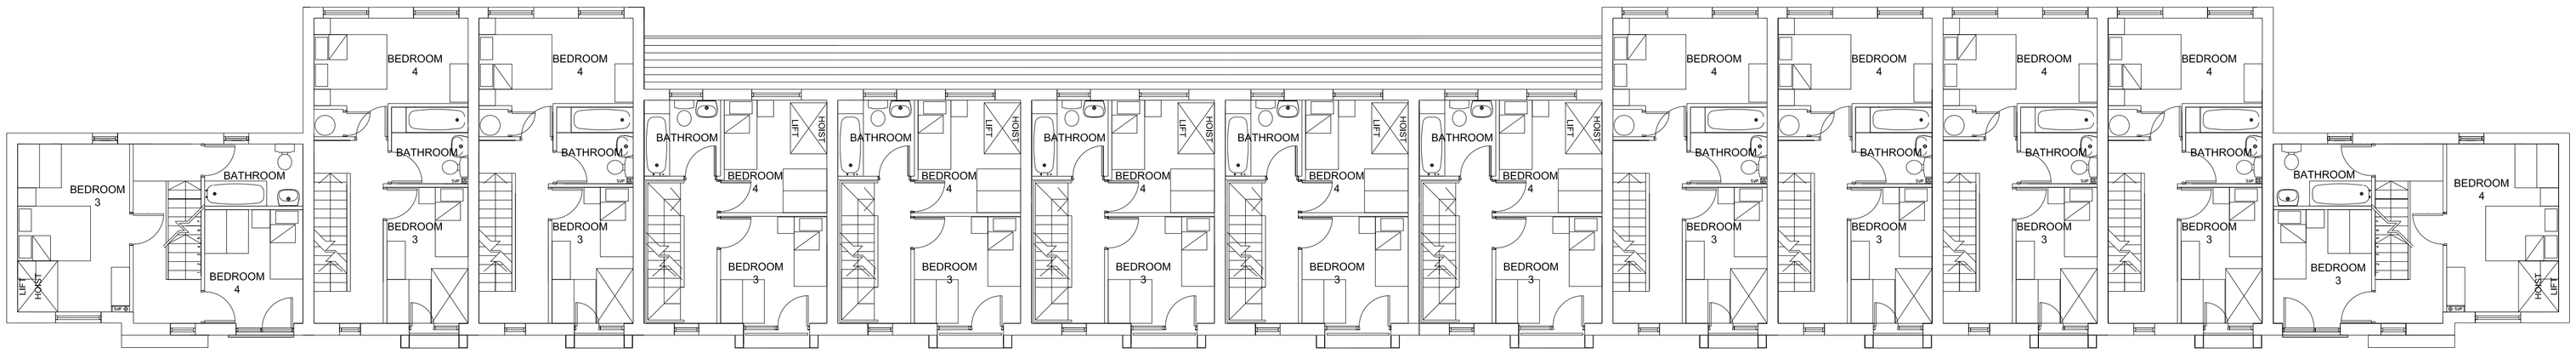

TERRACE FIRST FLOOR PLAN

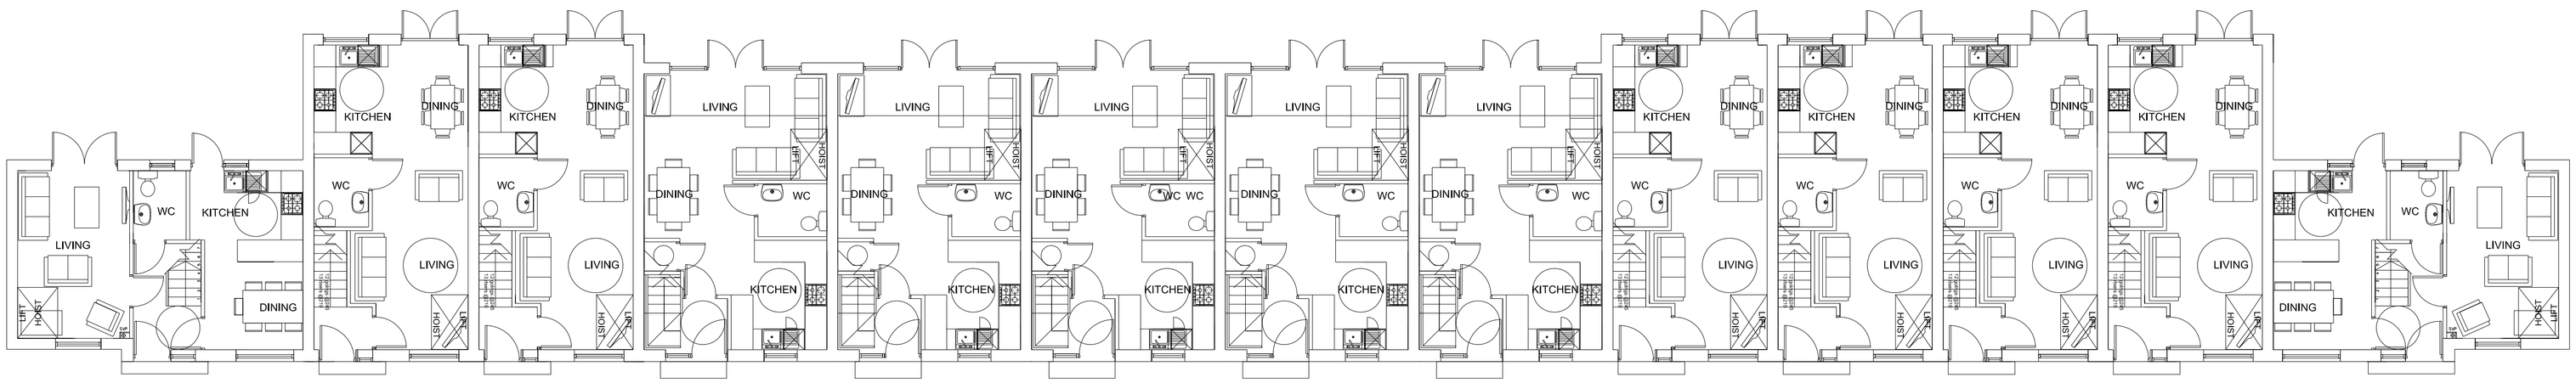

HOUSE TYPE E* | HOUSE TYPE K* | HOUSE TYPE K* | HOUSE TYPE D* | HOUSE TYPE D* | HOUSE TYPE D* | HOUSE TYPE D* | HOUSE TYPE D* | HOUSE TYPE K* | HOUSE TYPE K* | HOUSE TYPE K* | HOUSE TYPE K* | HOUSE TYPE E *

TERRACE GROUND FLOOR PLAN

ACCOMMODATION SCHEDULE:
13 No. HOUSE TYPES IN TERRACE -

5 No. House Type D
2 No. House Type E
6 No. House Type K

TYPE D* - 4B/6P
NON-DFA2 COMPLIANT - 4B/3S
TOTAL AREA - 99 sq.m / 1070 sq.ft
GROUND FLOOR AREA - 38.0 sq.m / 409 sq.ft
FIRST FLOOR AREA - 30.7 sq.m/330 sq.ft
SECOND FLOOR AREA - 30.7 sq.m/330 sq.ft

TYPE E* - 4B/7P
NON-DFA2 COMPLIANT - 4B/3S
TOTAL AREA - 108 sq.m / 1162 sq.ft
GROUND FLOOR AREA - 37.4sq.m / 402 sq.ft
FIRST FLOOR AREA - 37.4 sq.m/ 402 sq.ft
SECOND FLOOR AREA - 33.2 sq.m/ 357 sq.ft

TYPE K* - 4B/6P
NON-DFA2 COMPLIANT - 4B/3S
TOTAL AREA - 99.7 sq.m / 1073 sq.ft
GROUND FLOOR AREA - 35.4sq.m/ 381 sq.ft
FIRST FLOOR AREA - 35.4sq.m/381 sq.ft
SECOND FLOOR AREA - 28.9sq.m/311 sq.ft

S4B

BRUNSWICK PFI

Proposed Terrace Plans - Ground, First & Second Floor
13 Residential Units, Upper Brook Street
Phase AJ1 - Terrace B

Drwg. No: **7550** (04) 010 Rev:
Date : 12 02 14 Scale: 1:100 @ A1 Checked by :

buttress fuller alsop williams - architects
31-33 Princess Street, Manchester, M2 4BF - telephone + 44 (0)161 236 3303
fax + 44(0)161 236 3603 - web site:www.bfaw.co.uk - email:contact@bfaw.co.uk
Buttress Fuller Alsop Williams Ltd is Registered in England and Wales: 5363573